




3 Typical Asphalt Road (P11) Scale: 1:20

4 Grass Reinforcement (P17) Scale 1:20

1 Typical Resin Bound Permeable Paving (P8)

2 Typical Self-binding Aggregate Paving (P9)

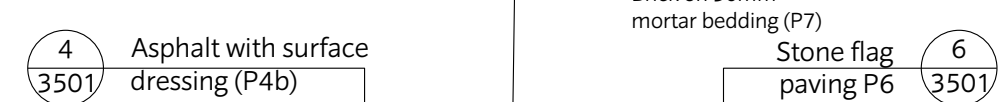

This document should not be relied on or used in circumstances other than those for which it was prepared and for which Chris Blandford Associates was commissioned. Chris Blandford Associates accepts no responsibility for this document to any other party other than the person by whom it was commissioned.

T3	19/04/21	PC	For Tender
T2	09/03/21	PC	For Tender
T1	17/02/21	PC	For Tender
P1	12/02/21	AS	For Planning
PR1	05/01/21	PC	For Comment
Rev	Date	Drw	Revision or reason for Issue

CHRIS BLANDFORD ASSOCIATES
landscape | environment | heritage

The Print Rooms Studio 511 164/180 Union St Waterloo London SE1 0LH
T +44 (0)20 7089 6480 E mail@cbastudios.com W www.cbastudios.com

Client
LONDON BOROUGH
OF HILLINGDON

Project Title	CRANFORD PARK
---------------	---------------

Drawing Series and Title 3000 Hard Landscape Details

Scale @ A1	Drawn	Date
AS SHOWN	PC	NOV 2020
	Approved	Drawing Status
	AS	TENDER

Drawing number	Revision
50027501-CBA-1-GF-DR-L-3502	T3