




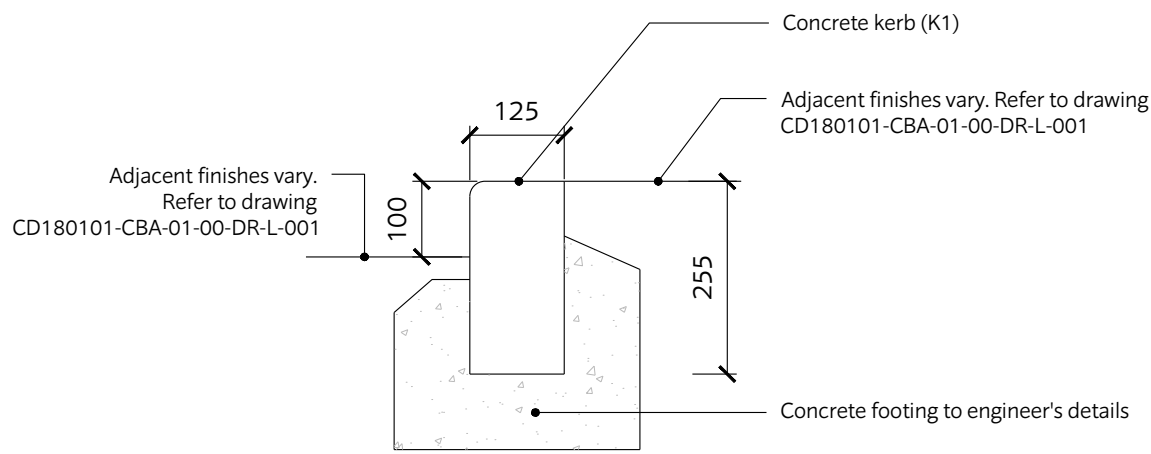


1 TYPICAL KERB (K1)
Scale: 1:10

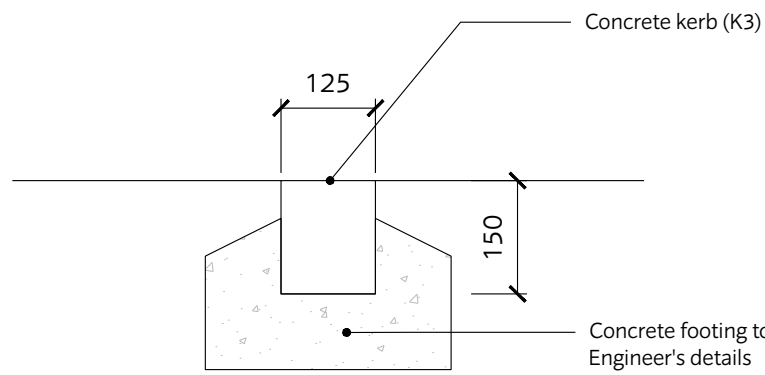


2 TYPICAL FLUSH KERB (K2)
Scale: 1:10

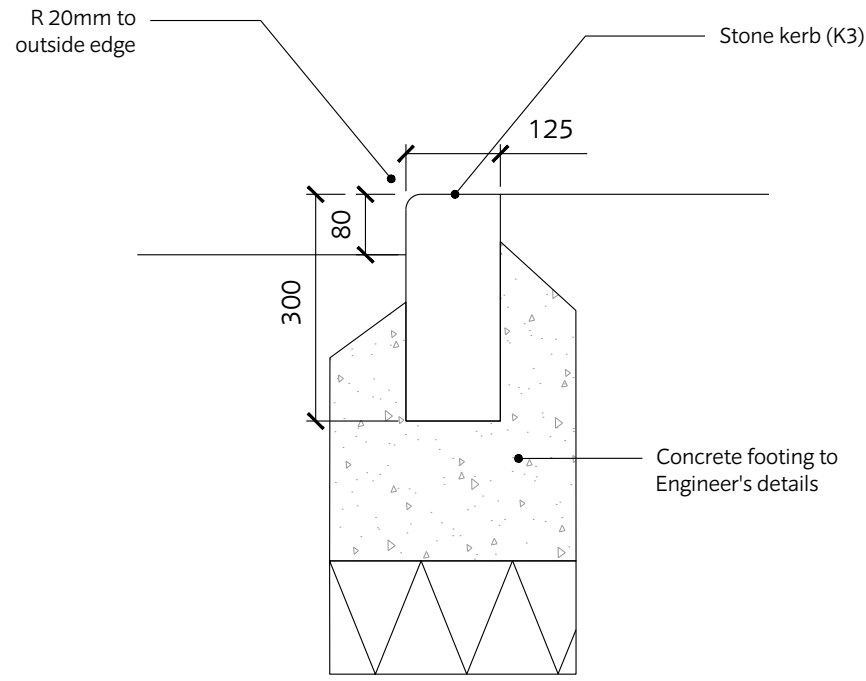


3 TYPICAL KERB (K3)
Scale: 1:10

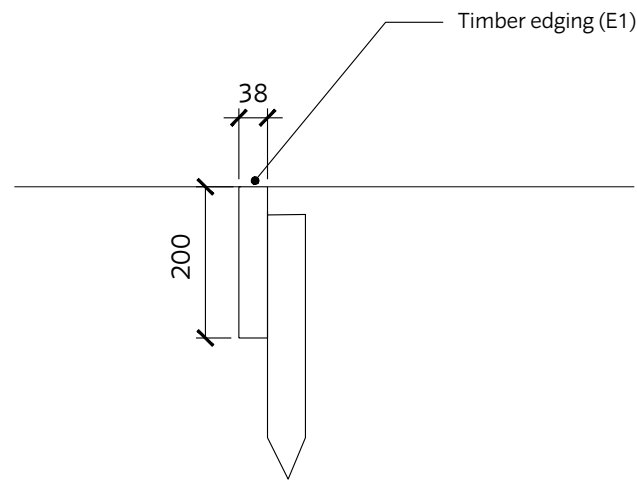


4 TIMBER EDGING (E1)
Scale: 1:10

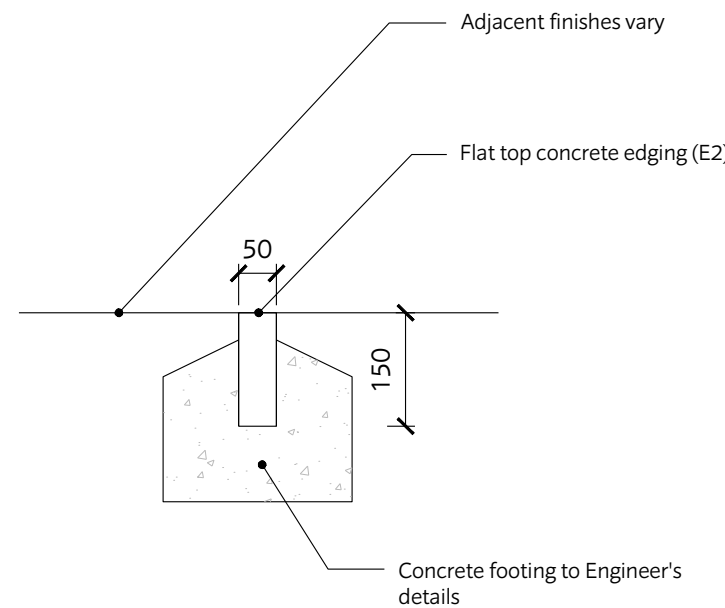


5 TYPICAL FLAT TOP CONCRETE EDGING (E2)
Scale: 1:10

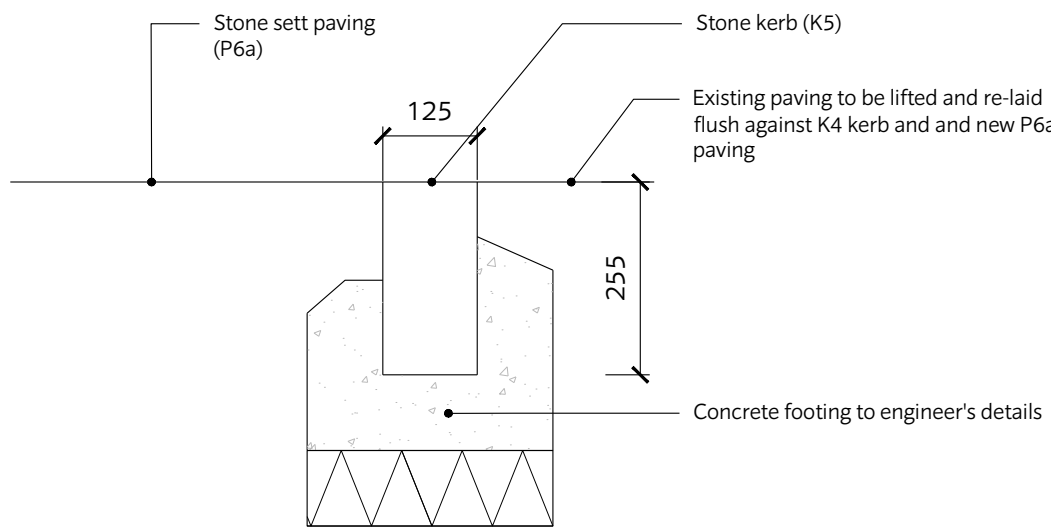

6 TYPICAL FLUSH KERB (K5)
Scale: 1:10

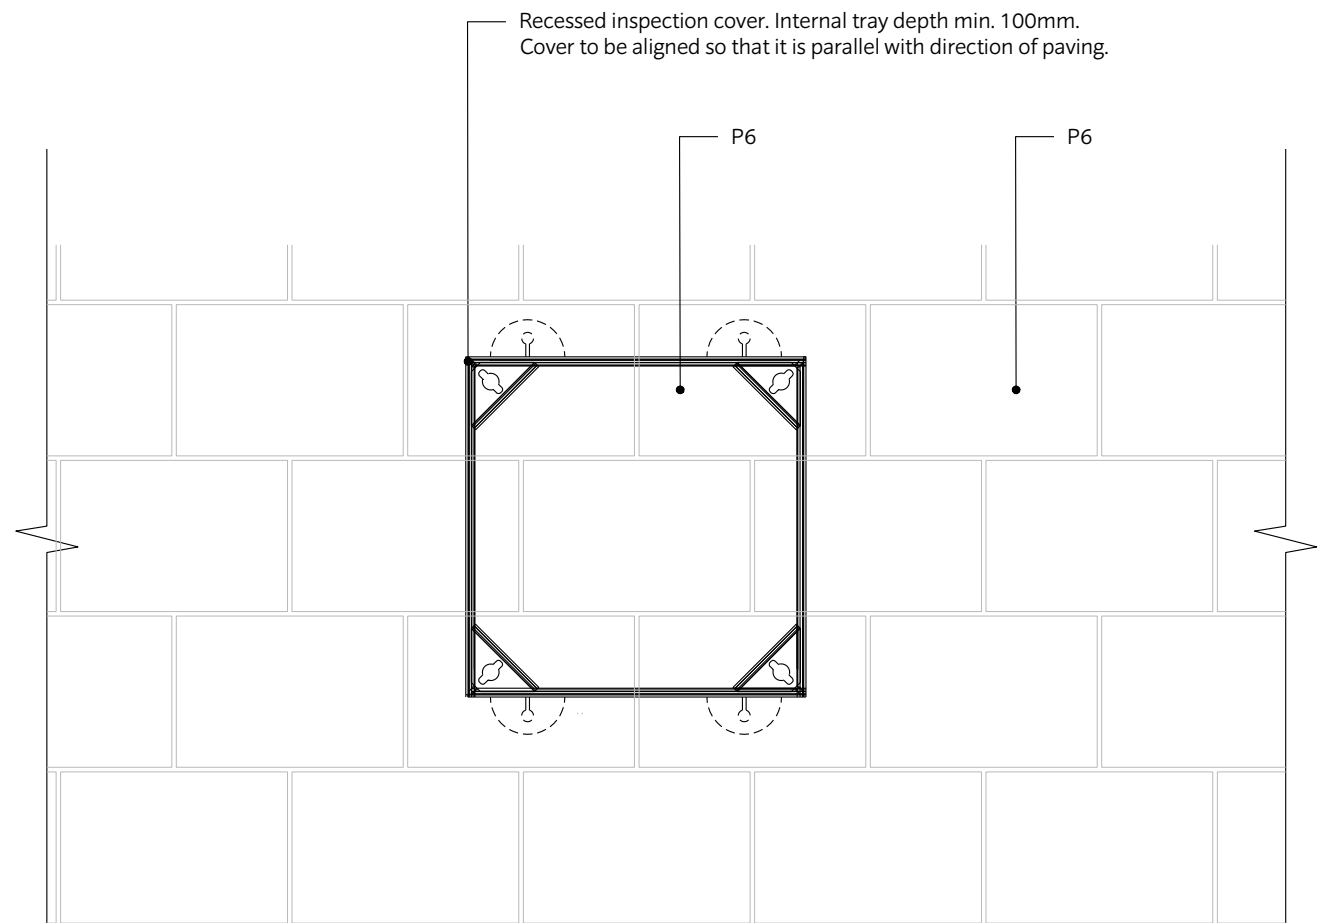

7 TYPICAL RECESSED INSPECTION COVER WITH INFILL PAVING (SC_1)
Scale: 1:10

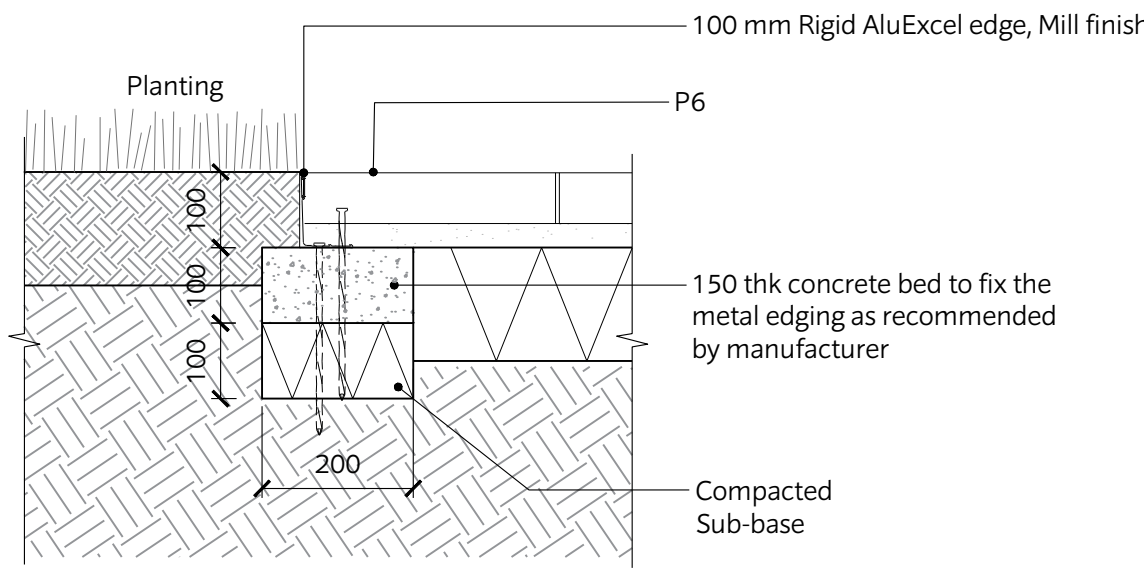

9 METAL EDGE - E3b (100mm)
Hard Landscape Edge
Scale: 1:10

This document should not be relied on or used in circumstances other than those for which it was prepared and for which Chris Blandford Associates was commissioned. Chris Blandford Associates accepts no responsibility for this document to any other party other than the person by whom it was commissioned.

- General Notes:
- Do not scale from this drawing.
 - This drawing must be read in conjunction with all other relevant drawings and specification.
 - Contractor must report any discrepancies prior to execution of any works.
 - Refer to 50027501-CBA-1-GF-DR-L-0002 for overall drawing list.
 - Refer to 50027501-CBA-1-GF-DR-L-0004 for definition of Key, Symbols and Annotations.
 - For tree and shrub/hedge removal refer to dwgs 50027501-CBA-1-GF-DR-L-0301-0304.

T1	17/02/21	PC	For Tender
P1	12/02/21	PC	For Planning
Rev	Date	Drw	Revision or reason for Issue

CHRIS BLANDFORD ASSOCIATES
landscape | environment | heritage
The Print Rooms Studio 511 164/180 Union St Waterloo London SE1 0LH
T +44 (0)20 7089 6480 E mail@cbastudios.com W www.cbastudios.com

Client	LONDON BOROUGH OF HILLINGDON
Project Title	CRANFORD PARK
Drawing Series and Title	3000 Hard Landscape Details
Scale @ A1	AS SHOWN
Drawn	PC
Approved	AS
Date	NOV 2020
Drawing Status	TENDER
Drawing number	50027501-CBA-1-GF-DR-L-3504
Revision	T1