




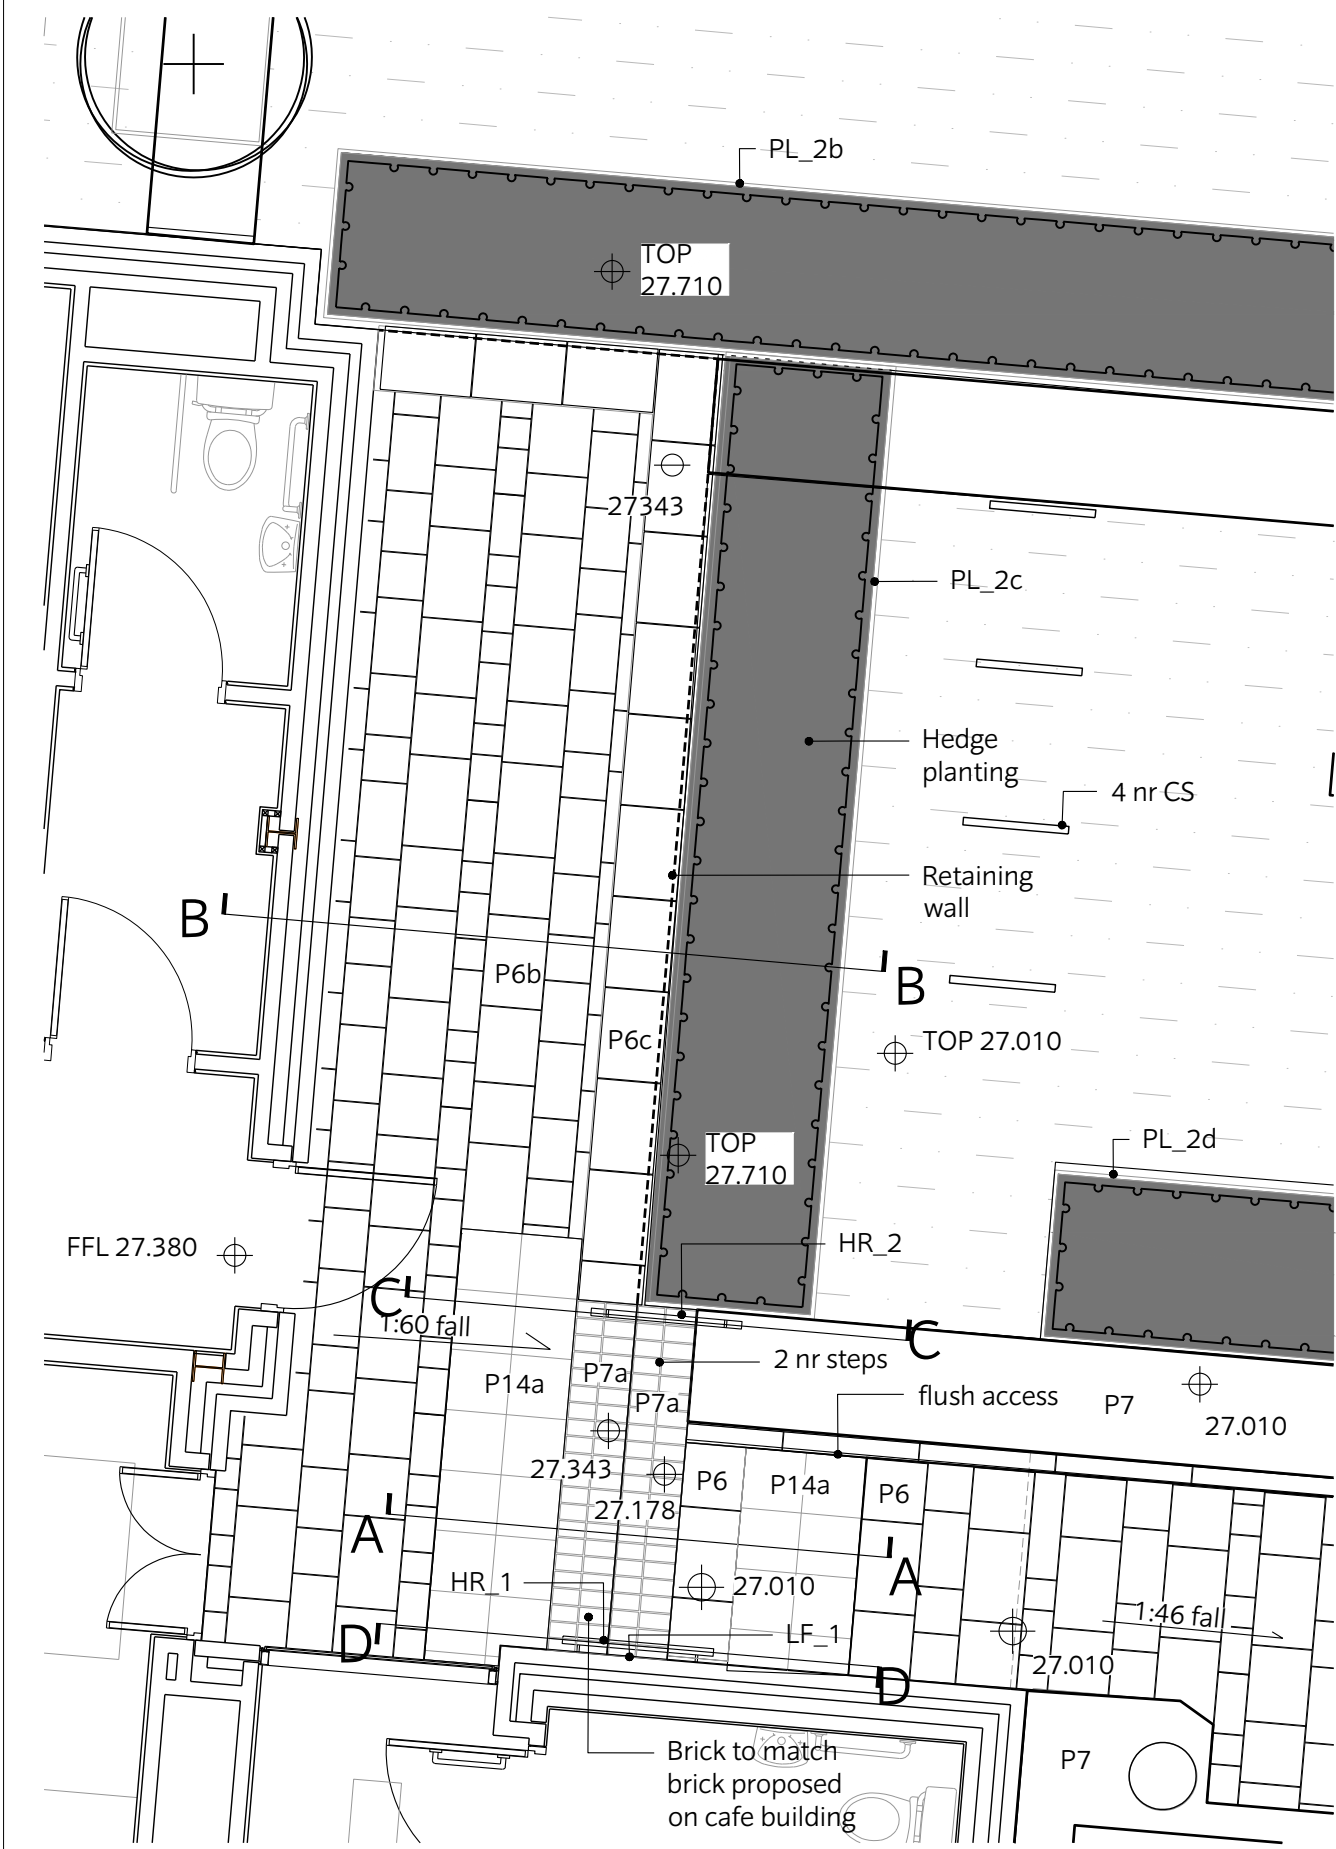


1 KEY PLAN
Scale: 1:50

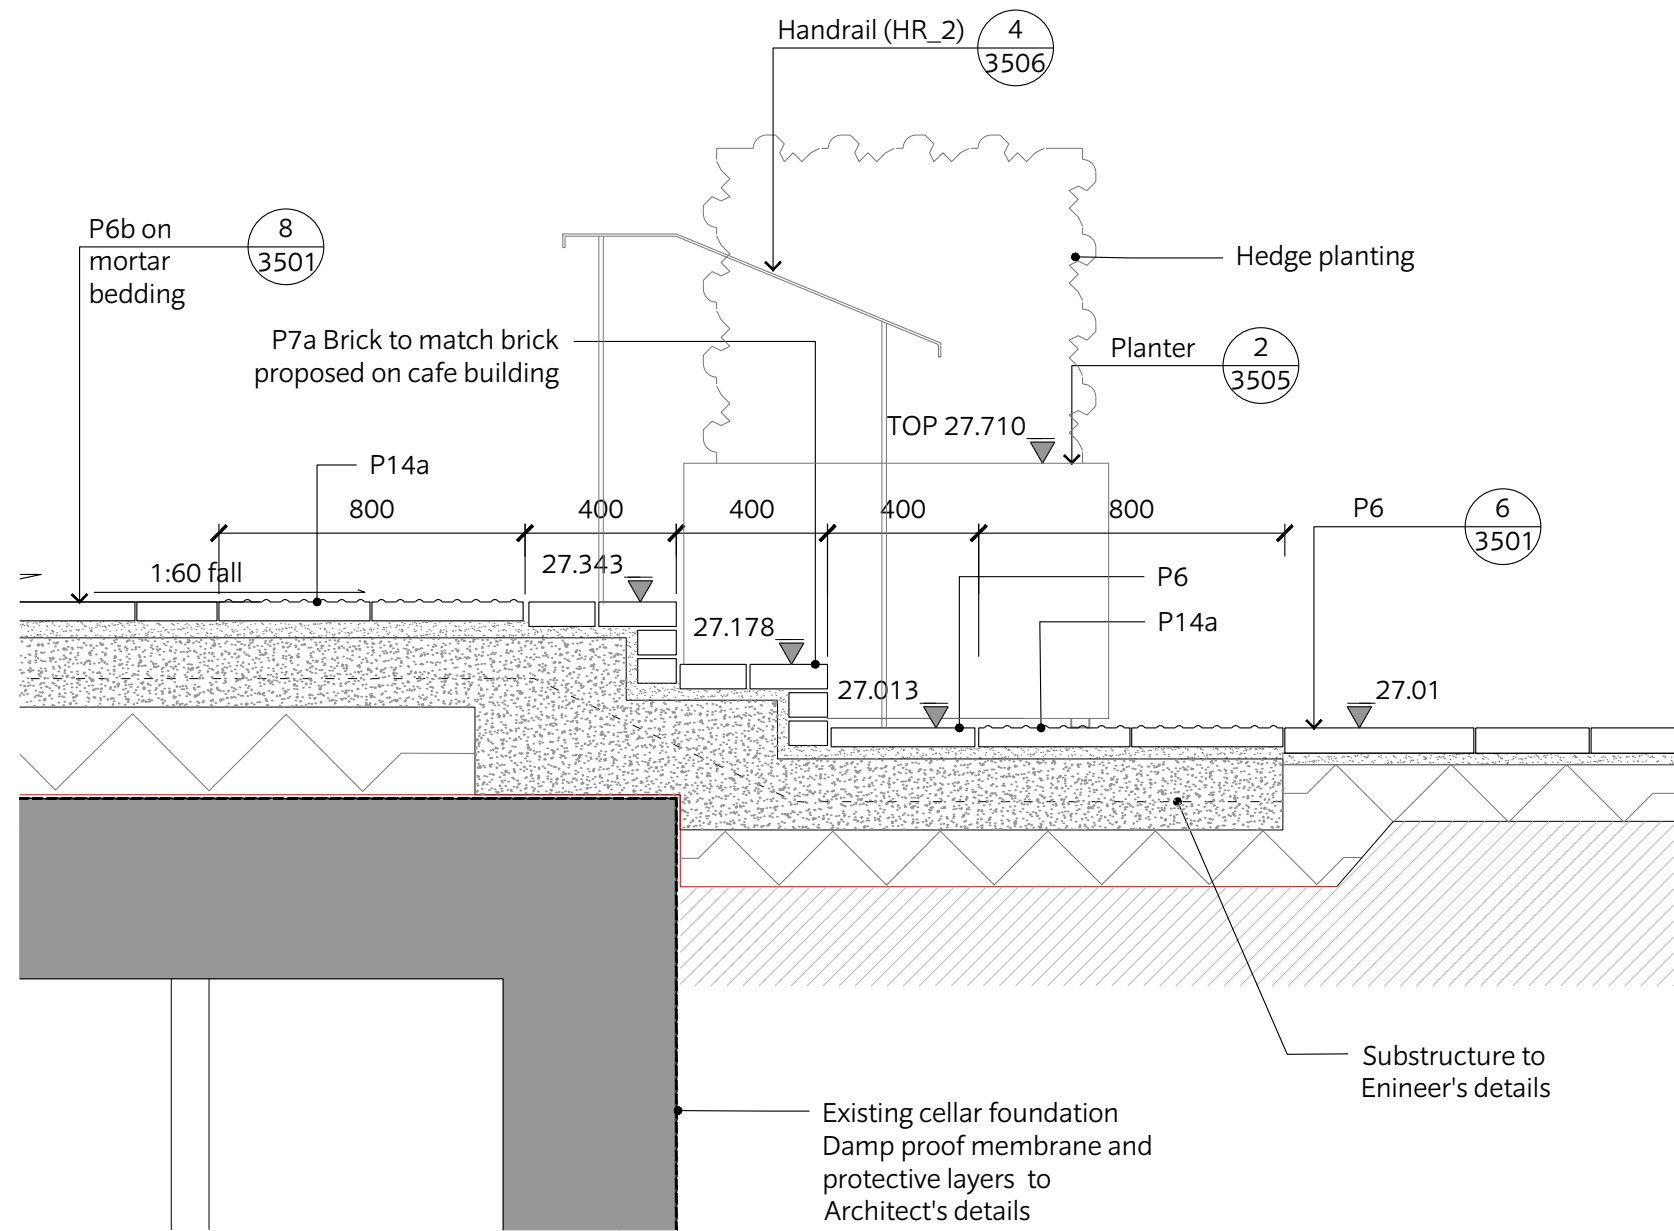


2 STEPS - SECTION A-A
Scale: 1:20

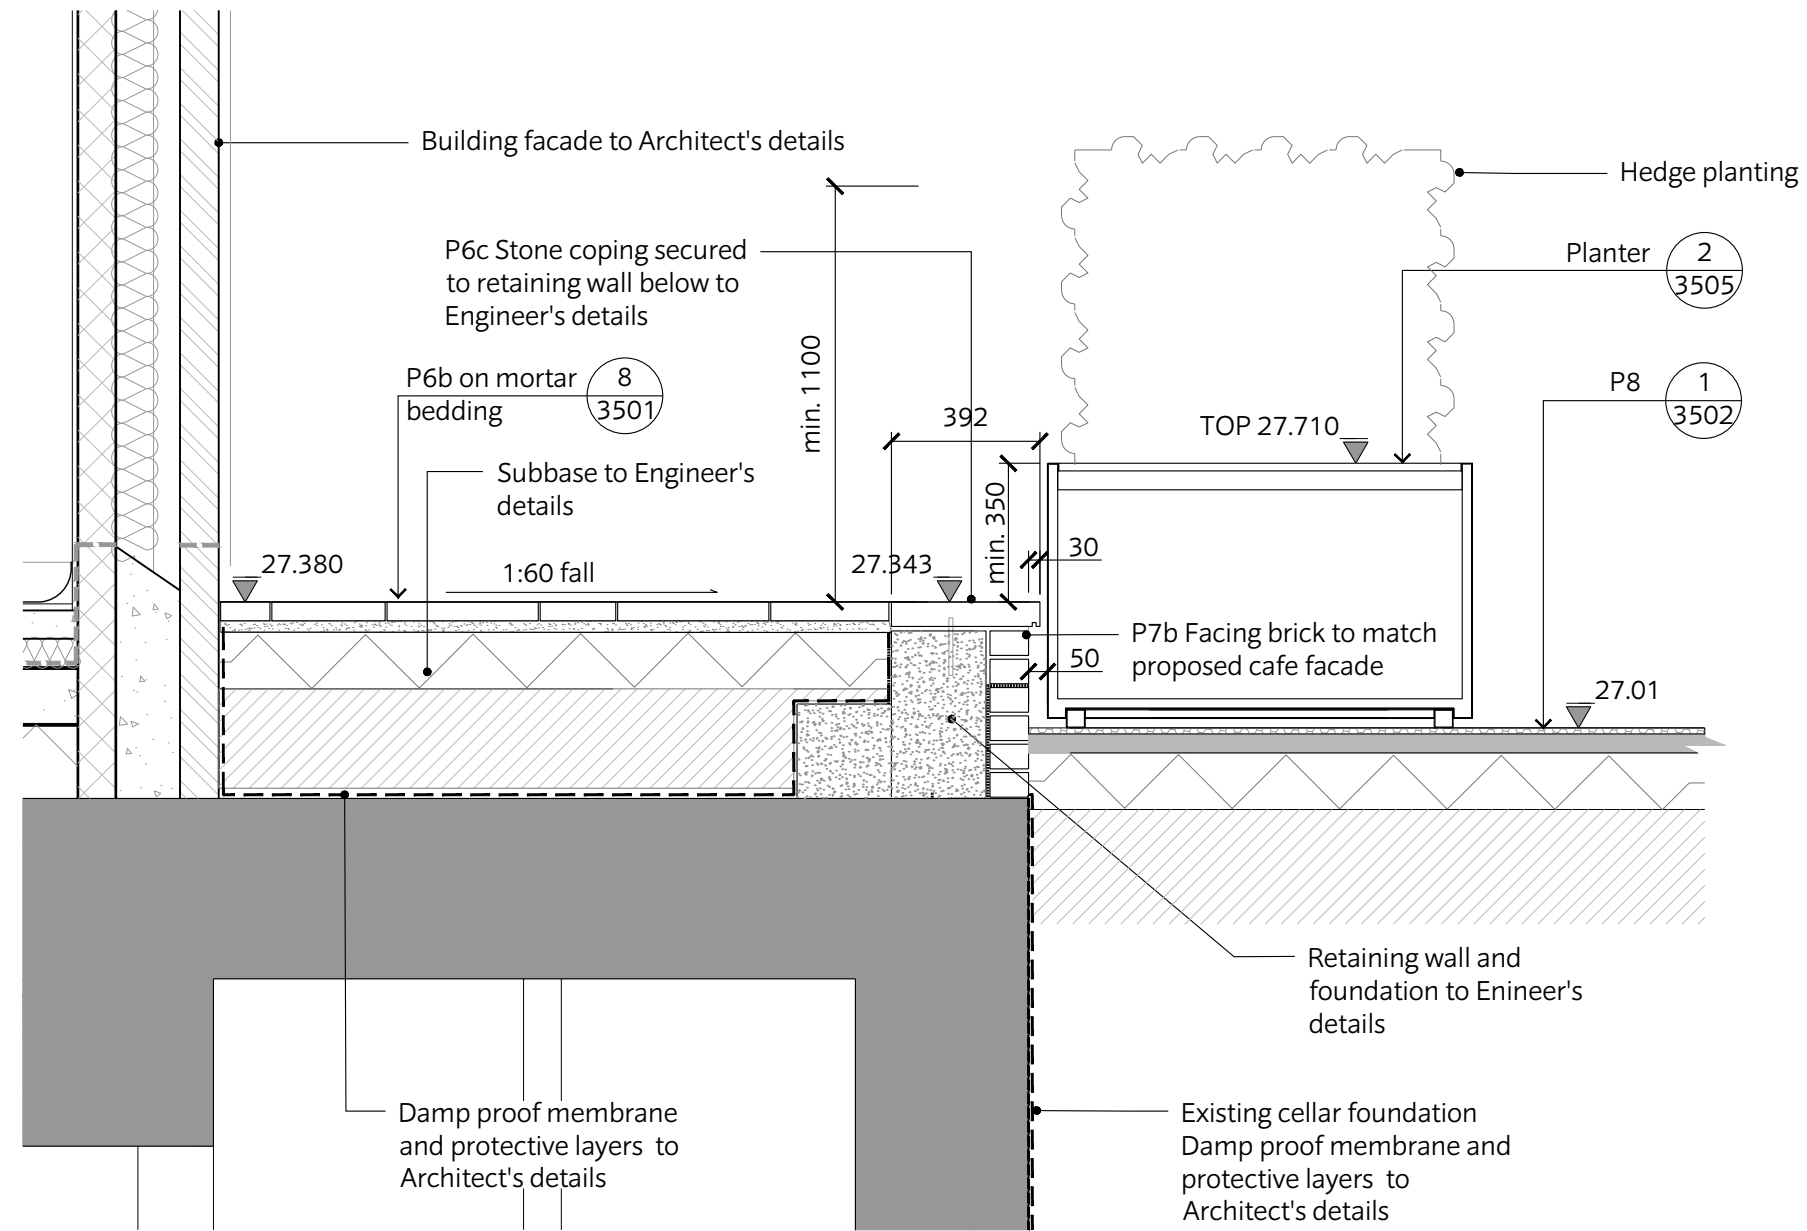

3 RETAINING WALL - SECTION B-B
Scale: 1:20

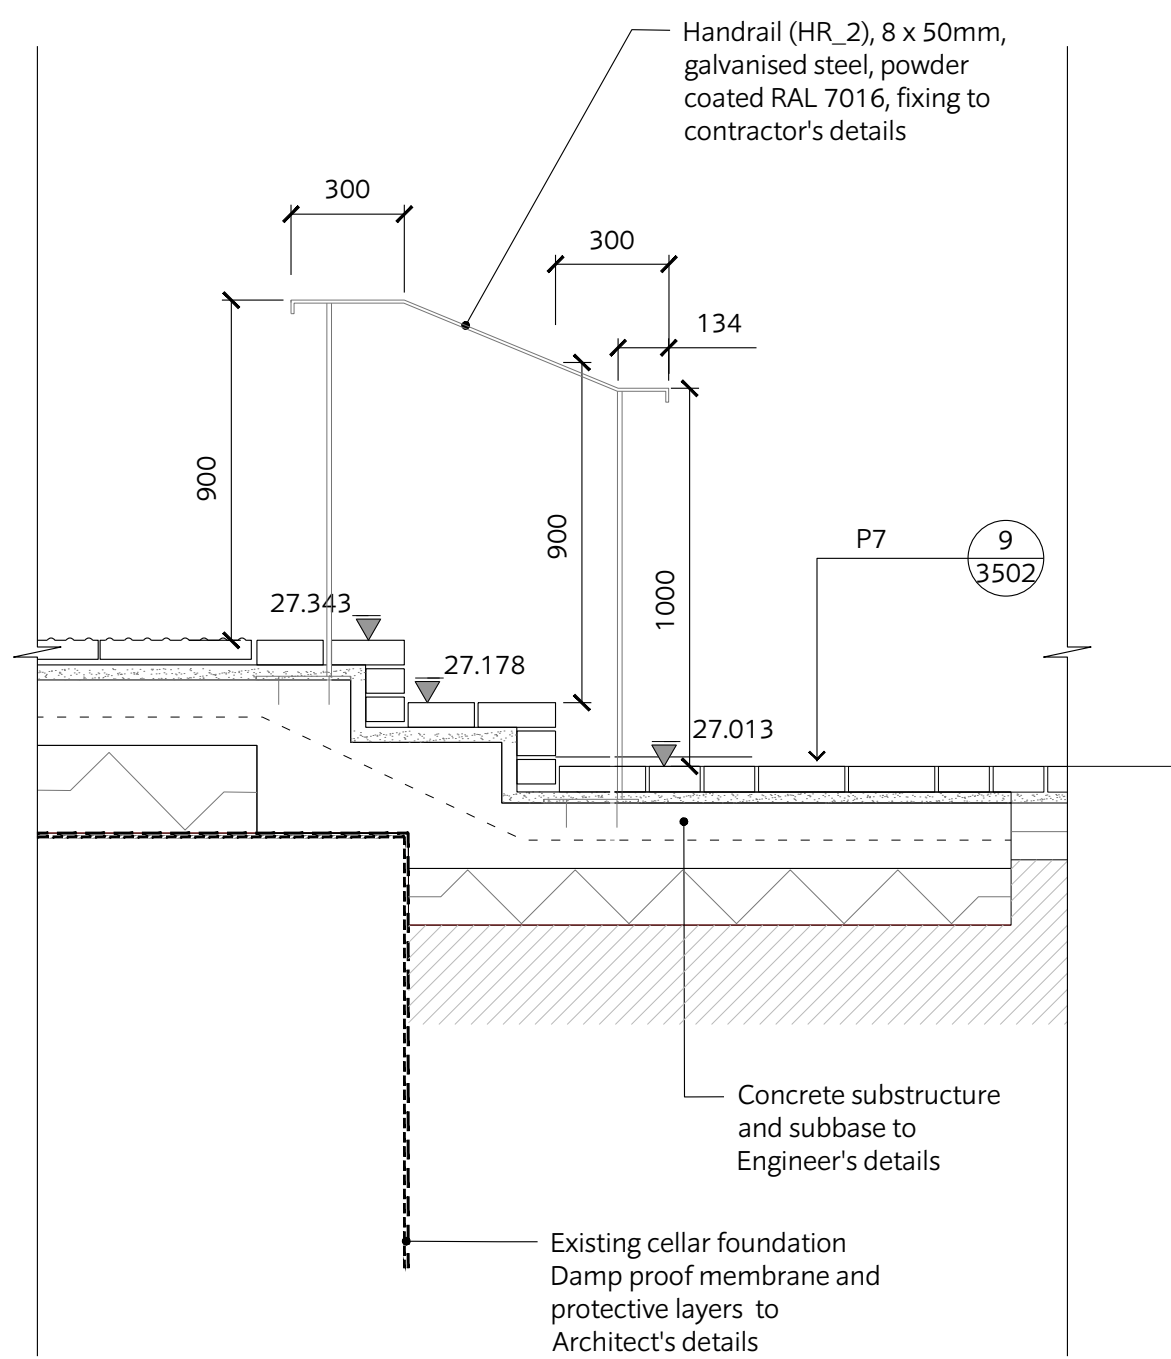


3 HANDRAIL (HR_2) - SECTION C-C
Scale: 1:20

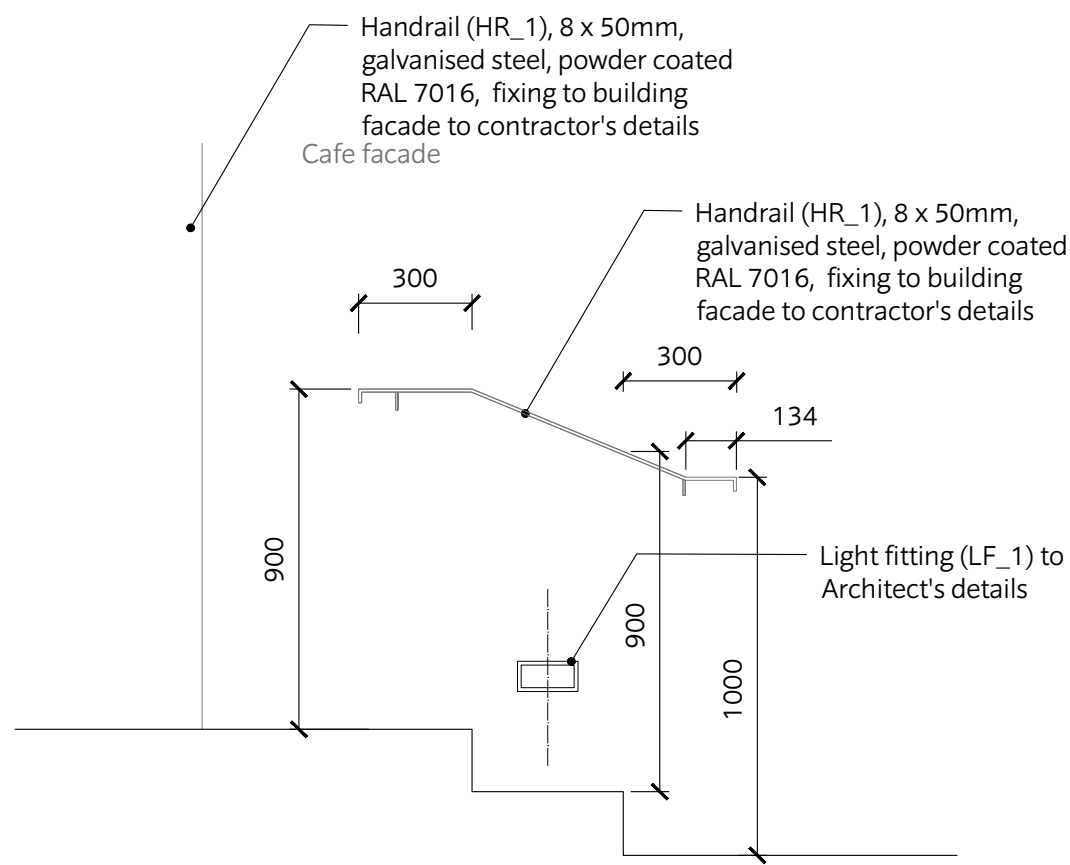

4 HANDRAIL (HR_1) - SECTION D-D
Scale: 1:20

T1	17/02/21	PC	For Tender
P1	12/02/21	AS	For Planning
PR4	27/01/21	AS	For Comment
PR3	26/01/21	AS	For Comment
PR2	22/01/21	AS	For Comment
PR1	12/01/21	PC	For Comment
Rev	Date	Drw	Revision or reason for Issue

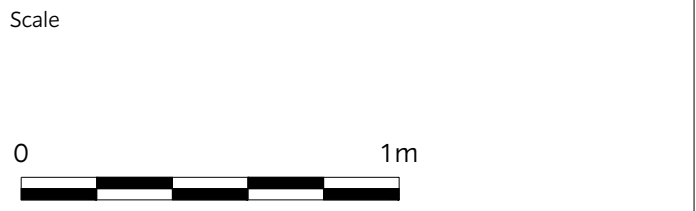

CHRIS BLANDFORD ASSOCIATES
landscape | environment | heritage
The Print Rooms Studio 511 164/180 Union St Waterloo London SE1 0LH
T +44 (0)20 7089 6480 E mail@cbastudios.com W www.cbastudios.com

Client		LONDON BOROUGH OF HILLINGDON	
Project Title			
CRANFORD PARK			
Drawing Series and Title			
3000			
Hard Landscape Details			
Scale @ A1		Drawn PC	Date
1:20		Approved AS	NOV 2020
			Drawing Status
			TENDER
Drawing number			Revision
50027501-CBA-1-GF-DR-L-3506			T1