



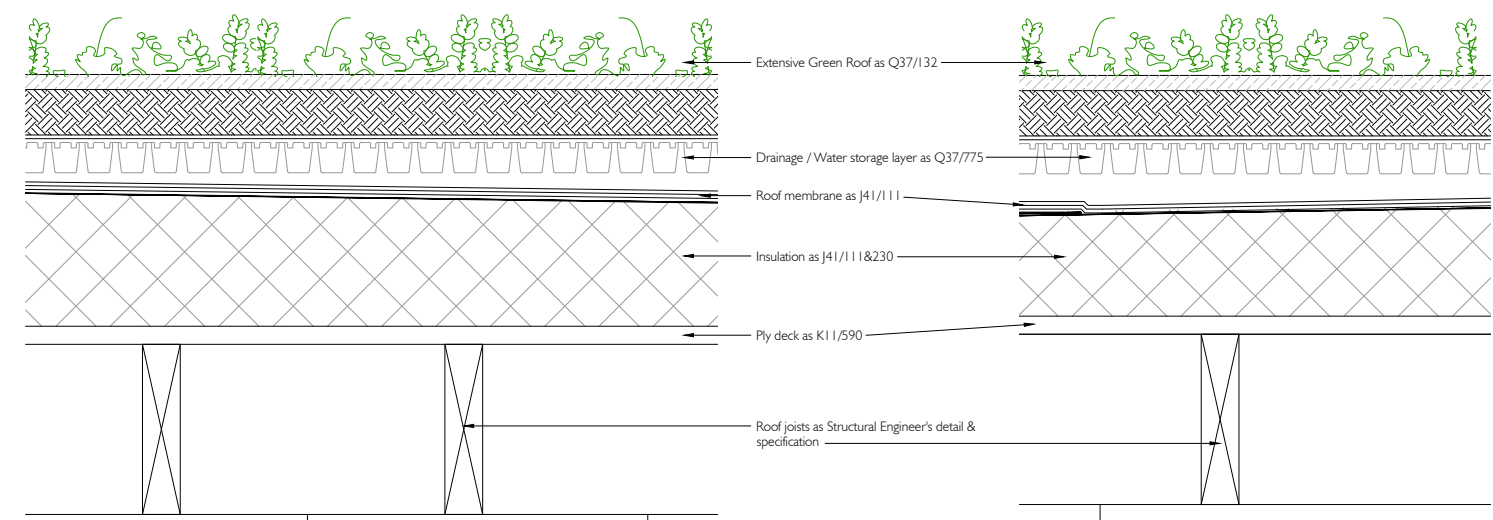


1 GREEN ROOF BUILD-UP UPPER ROOF

2 GREEN ROOF BUILD-UP LOWER ROOF

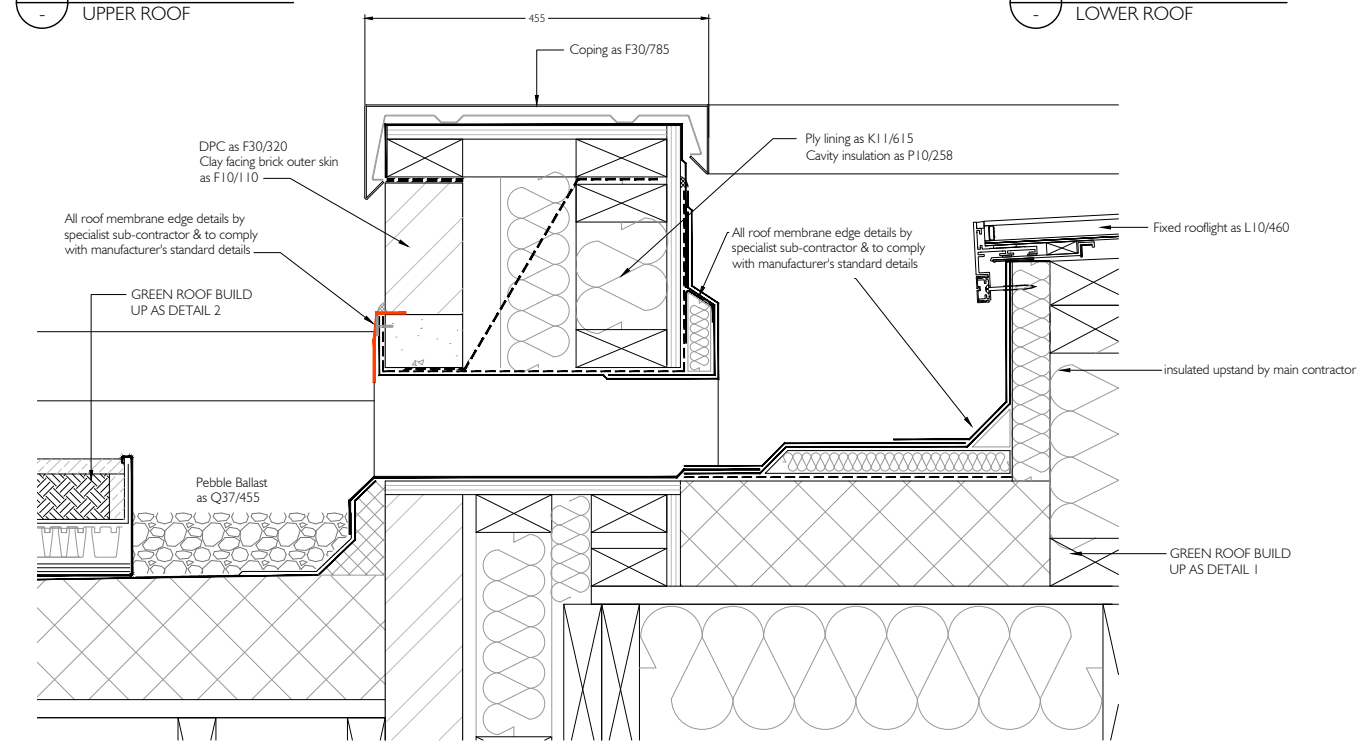


4 CHUTE DETAIL GREEN ROOF

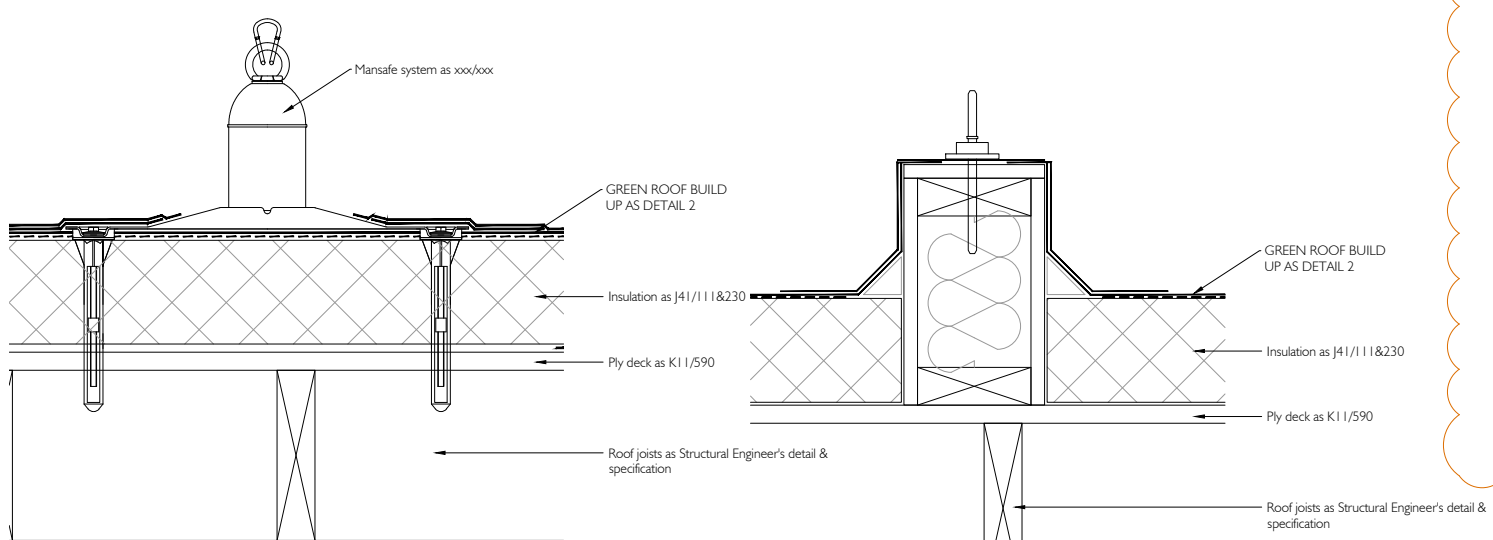


6 'MANSAFE' INSTALLATION GREEN ROOF

7 PLANT SUPPORT GREEN ROOF

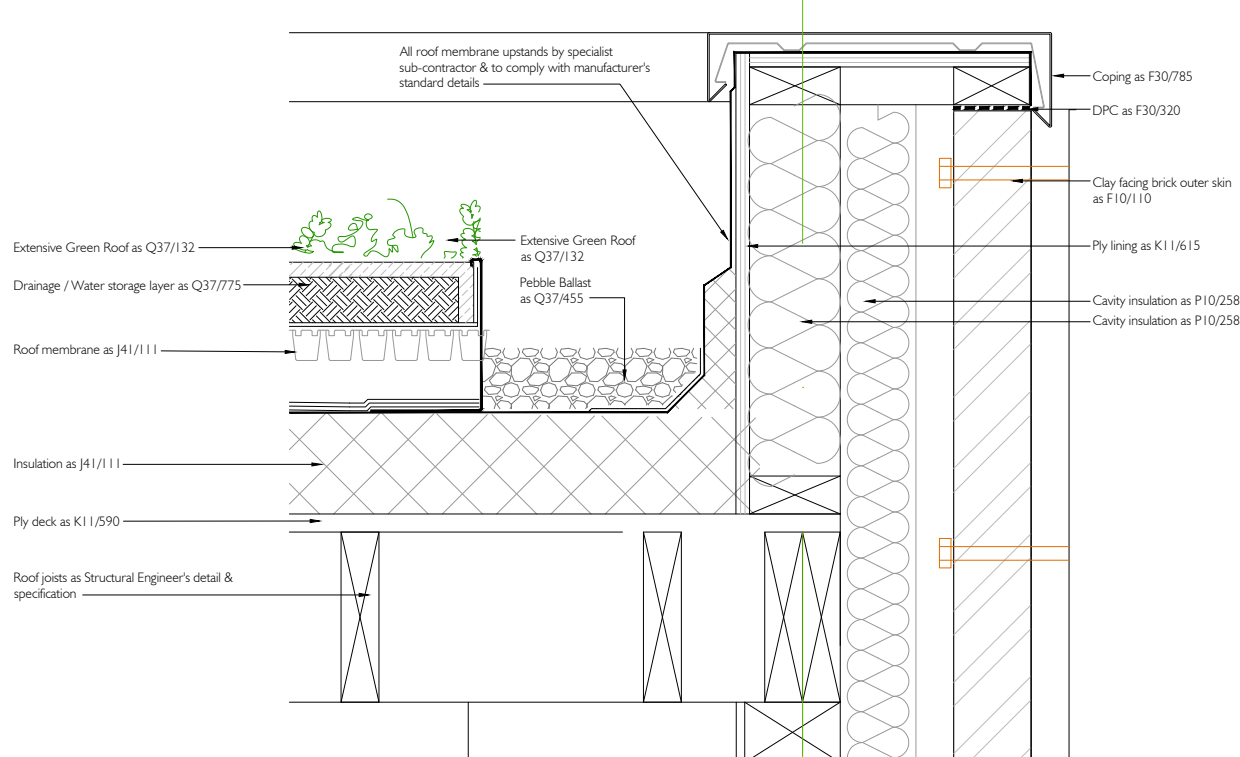


3 PARAPET DETAIL GREEN ROOF

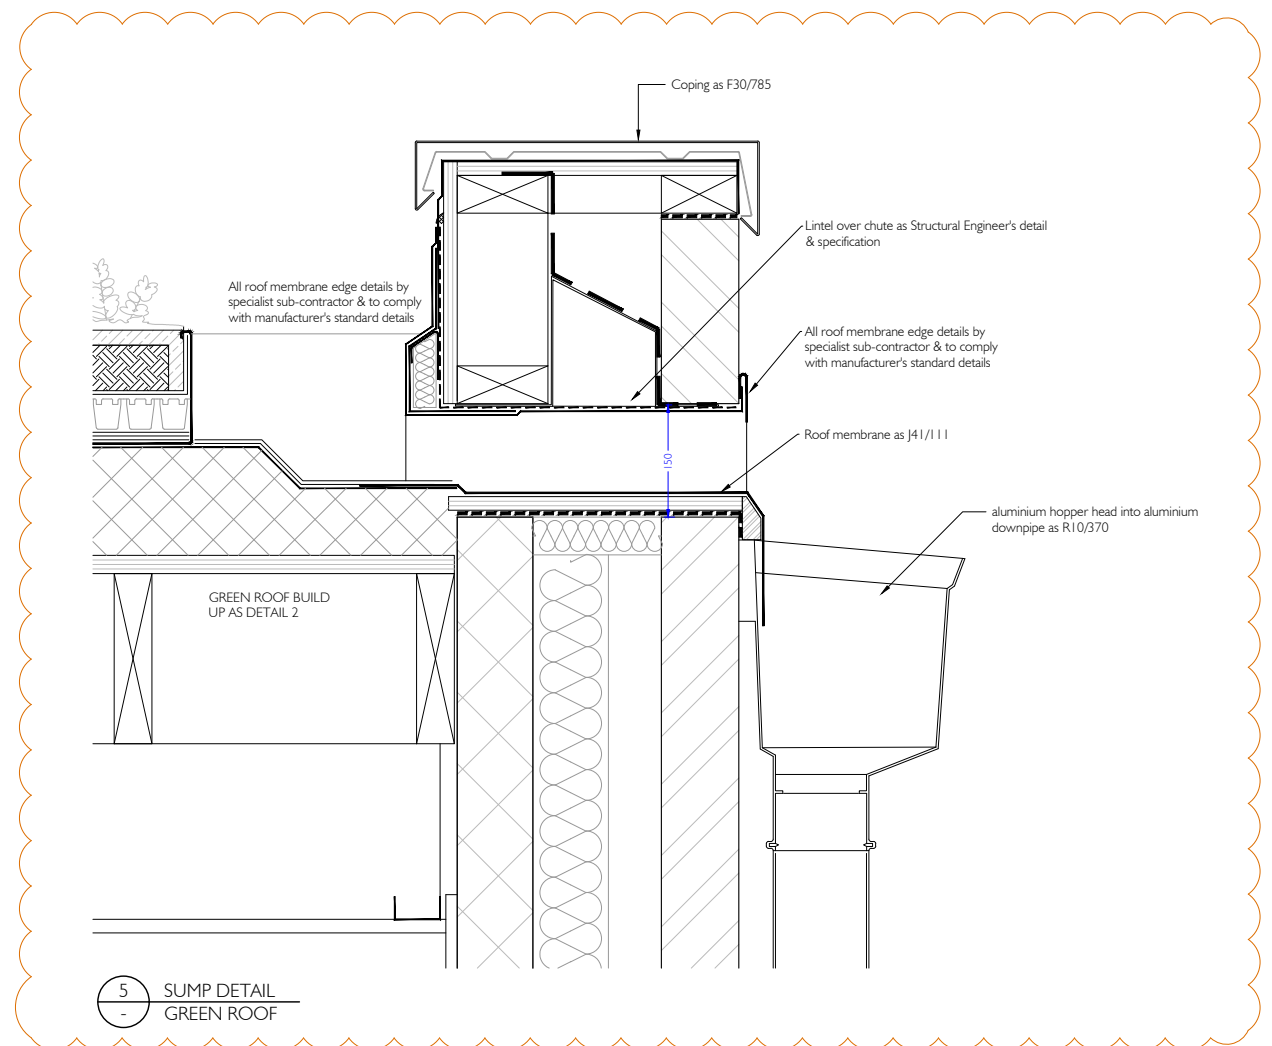

5 SUMP DETAIL GREEN ROOF

MINIMUM INSULATION THICKNESS 120MM TO ACHIEVE A U-VALUE OF 0.17W/m²K. Refer to manufacturer's specification.

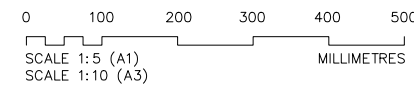

DO NOT SCALE DRAWINGS. THE CONTRACTOR IS RESPONSIBLE FOR CHECKING DIMENSIONS & ANY DISCREPANCY IS TO BE REFERRED TO THE ARCHITECT.

TENDER

T1	Tender	Mar 2021
T	Tender	Feb 2021
P1	Planning	Jan 2021
P	Building Control	Jan 2021

REV.	AMENDMENT	DATE

LOTTERY FUNDED

THOMAS FORD & PARTNERS
CHARTERED ARCHITECTS SURVEYORS

177 KIRKDALE
SYDENHAM • LONDON • SE26 4QH
TEL 020 8659 3250 • FAX 020 8659 3146
EMAIL ttf@thomasford.co.uk

PROJECT HILINGDON CRANFORD PARK			
TITLE CAFE - GREEN ROOF TYPICAL DETAILS AS PROPOSED			
DRAWN Sed	DATE Nov 20	SCALE 1:5 (A1) 1:10 (A3)	CHECKED REV
PROJECT REF. 535401		DET-130	T1