

DO NOT SCALE DRAWINGS. THE CONTRACTOR IS RESPONSIBLE FOR CHECKING DIMENSIONS & ANY DISCREPANCY IS TO BE REFERRED TO THE ARCHITECT.

TENDER

T Tender Feb 2021
P1 Preliminary Feb 2021

REV.	AMENDMENT	DATE
------	-----------	------




THOMAS
FORD
& PARTNERS
CHARTERED
ARCHITECTS
SURVEYORS

177 KIRKDALE
SYDENHAM • LONDON • SE26 4QH
TEL 020 8659 3250 • FAX 020 8659 3146
EMAIL ttf@thomasford.co.uk


PROJECT
HILINGDON
CRANFORD PARK

TITLE
PLANT ENCLOSURE
SETOUT
AS PROPOSED


DRAWN	DATE	SCALES	CHECKED
Sed	Jan 21	1:50/25@A1	
PROJECT REF.	DWG No.	REV	
535401	DET-145	T	

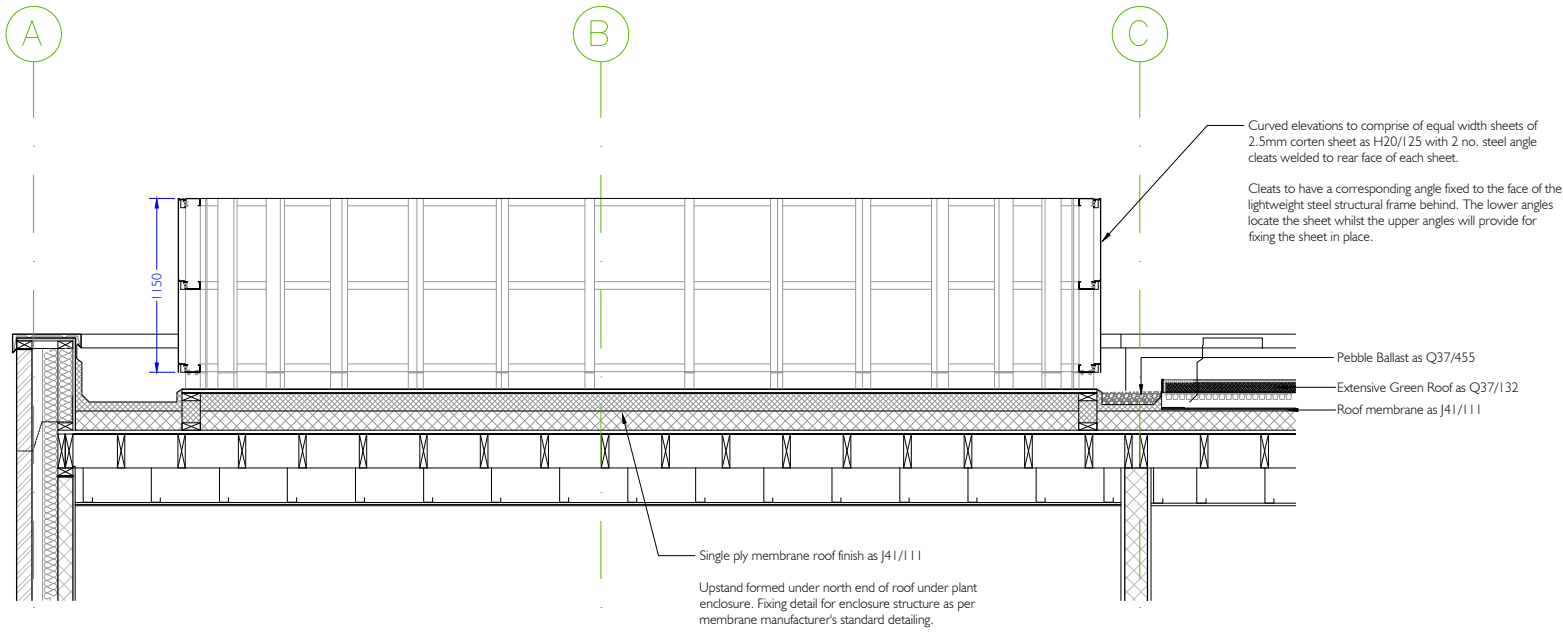

1 PLANT ENCLOSURE
SECTION X-X Scale 1:25

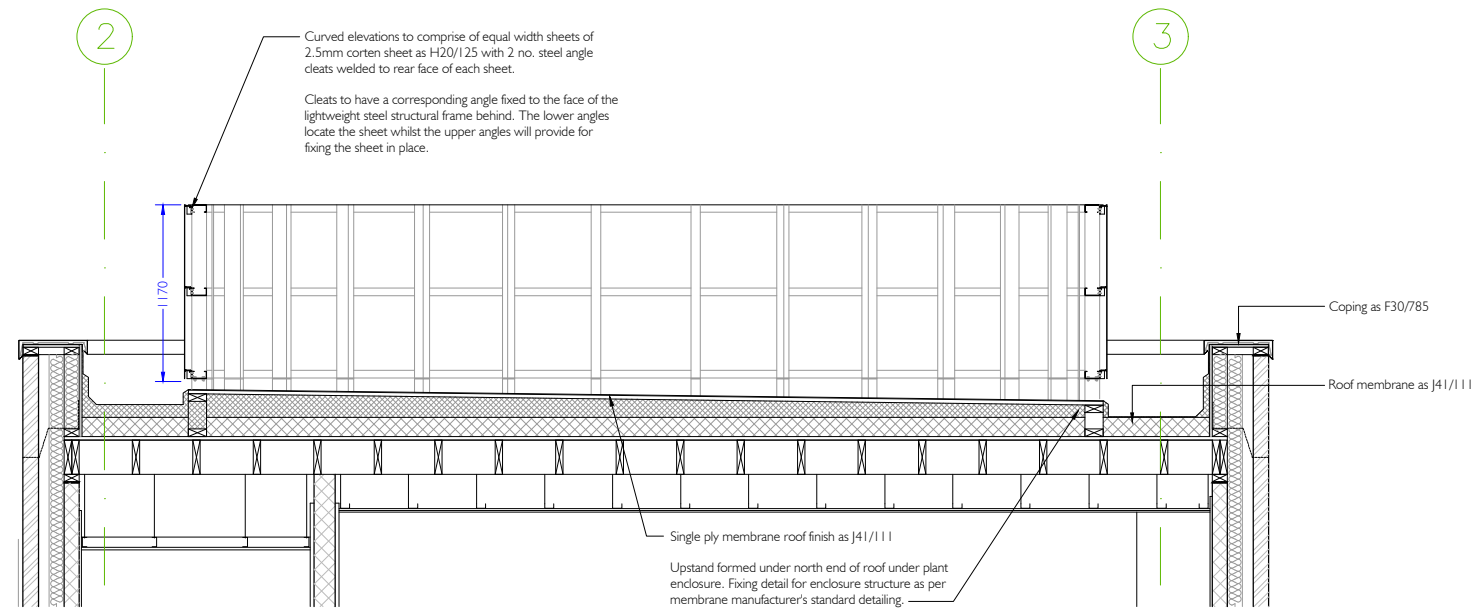

2 PLANT ENCLOSURE
SECTION Y-Y Scale 1:25

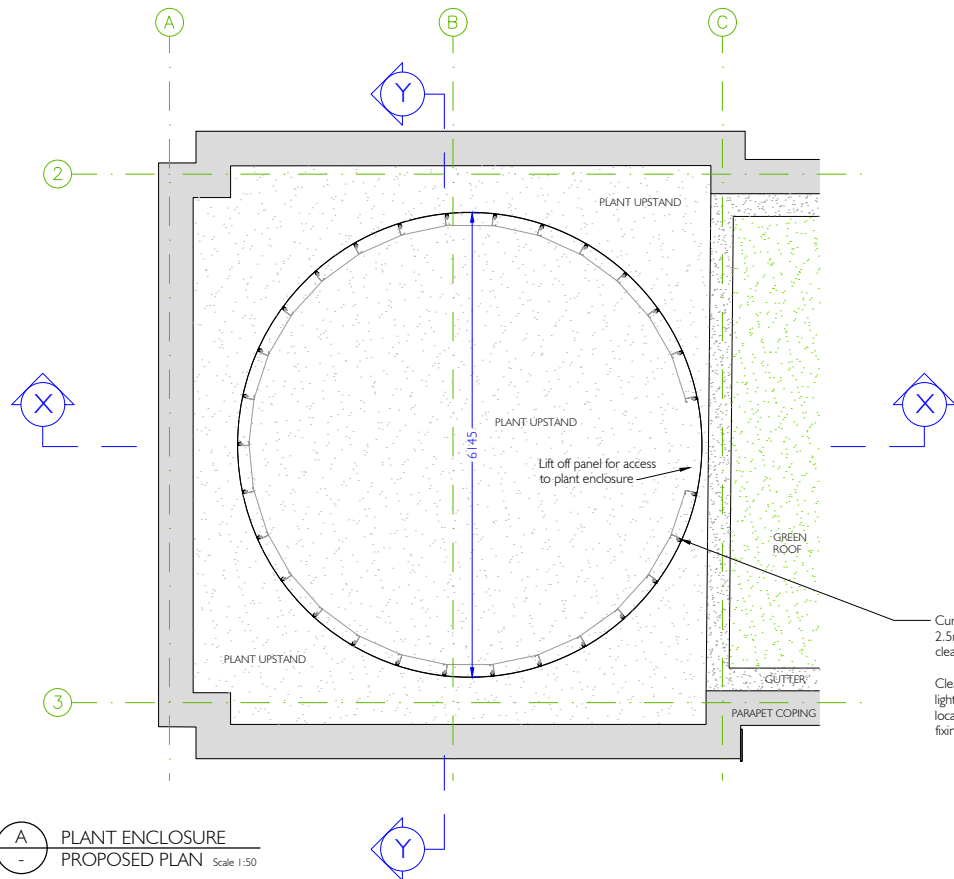

A PLANT ENCLOSURE
PROPOSED PLAN Scale 1:50

