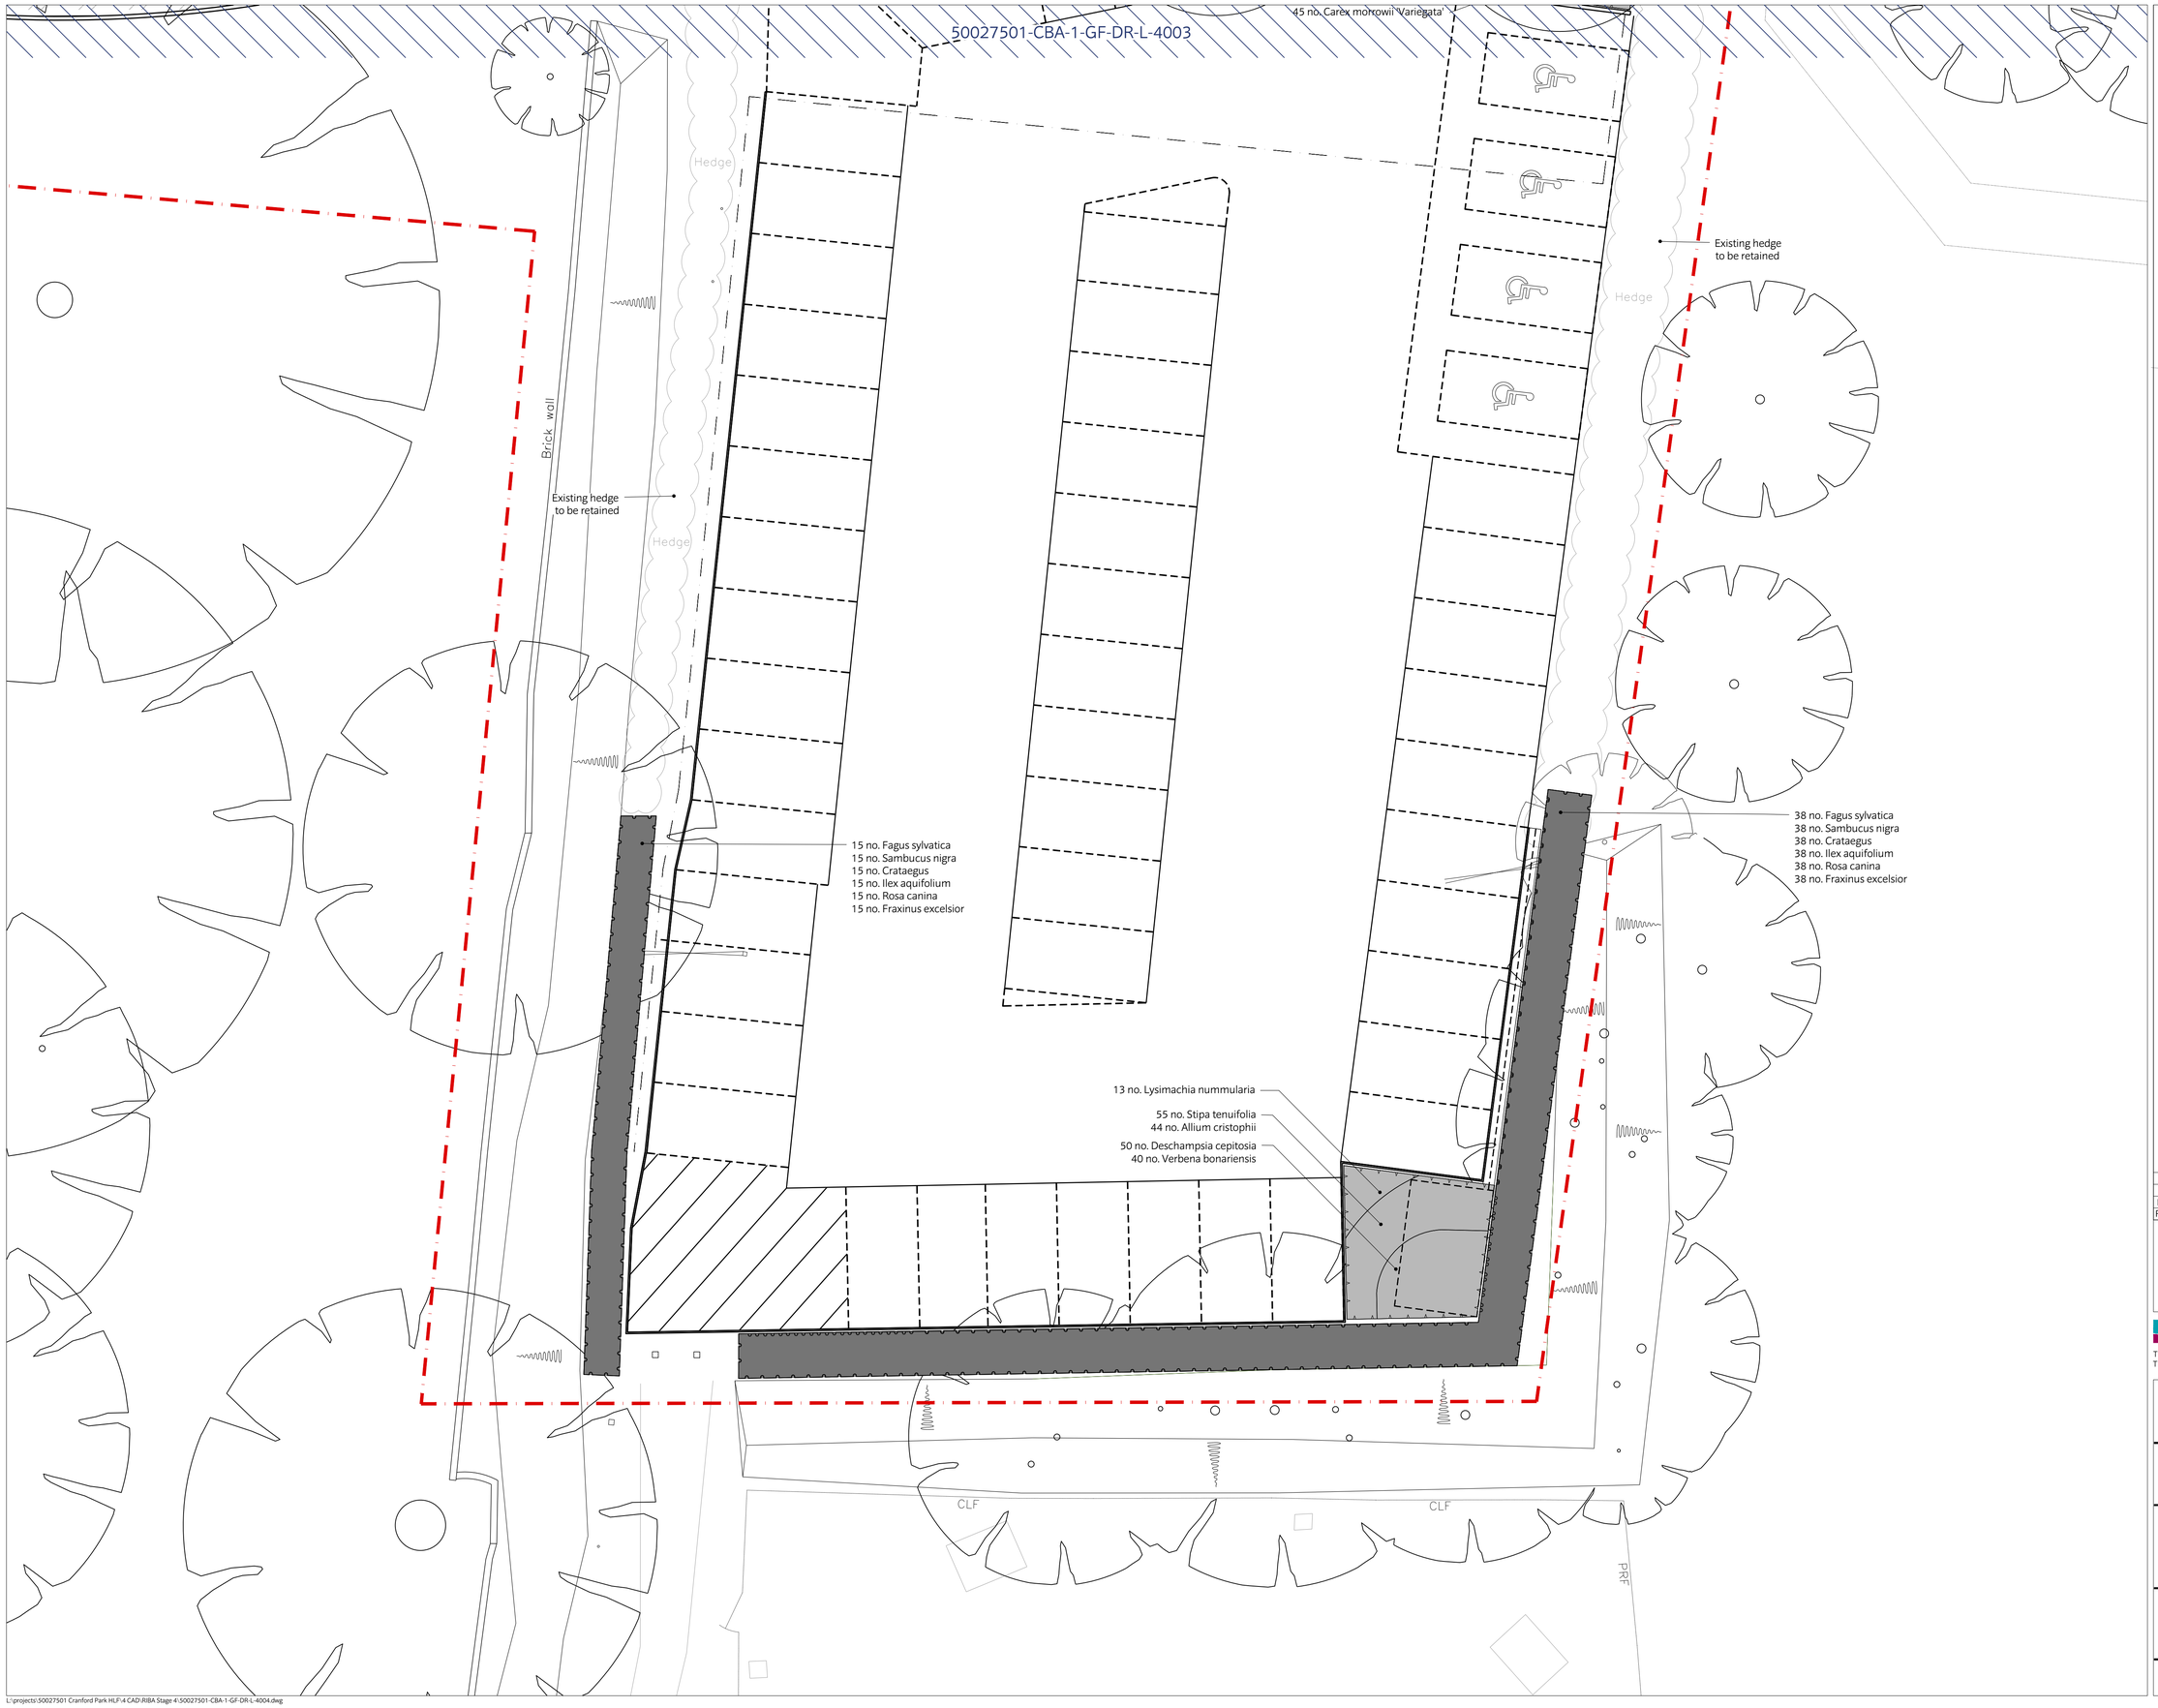

This document should not be relied on or used in circumstances other than those for which it was prepared and for which Chris Blandford Associates was commissioned. Chris Blandford Associates accepts no responsibility for this document to any other party other than the person by whom it was commissioned.

General Notes:

1. Do not scale from this drawing.
2. This drawing must be read in conjunction with all other relevant drawings and specification.
3. Contractor must report any discrepancies prior to execution of any works.
4. Refer to 50027501-CBA-1-GF-DR-L-0002 for overall drawing list.
5. Refer to 50027501-CBA-1-GF-DR-L-0004 for definition of Key, Symbols and Annotations.
6. For tree and shrub/hedge removal refer to dwgs 50027501-CBA-1-GF-DR-L-0301-0304.

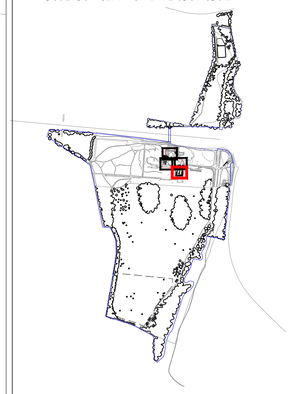

KEY

- Application Boundary
- Proposed tree
- Proposed ornamental shrub
- Proposed hedge
- Proposed shrub/herbaceous planting
- Proposed climbers
- Existing lawn retained
- T Proposed turfing
- S Proposed seeding

Signage / Benches to client review

Rev	Date	Drw	Revision or reason for Issue
T1	17/02/21	PC	For Tender
P1	12/02/21	MA	For Plannning
PR1	18/12/20	PC	FOR PRELIMINARY

Scale / North Point

0 1m 3m 5m

N

CHRIS BLANDFORD ASSOCIATES
landscape | environment | heritage
The Print Rooms Studio 511 164/180 Union St Waterloo London SE1 0LH
T +44 (0)20 7089 6480 E mail@cbastudios.com W www.cbastudios.com

Client
LONDON BOROUGH OF HILLINGDON

Project Title
CRANFORD PARK

Drawing Series and Title
4000
DETAIL PLAN HISTORIC CORE

Scale @ A1: 1:100
Drawn: PC
Approved: AS
Date: SEP 2020
Drawing Status: TENDER

Drawing number: 50027501-CBA-1-GF-DR-L-4004
Revision: T1

L:\projects\50027501 Cranford Park HLF\4 CAD\RIBA Stage 4\50027501-CBA-1-GF-DR-L-4004.dwg