




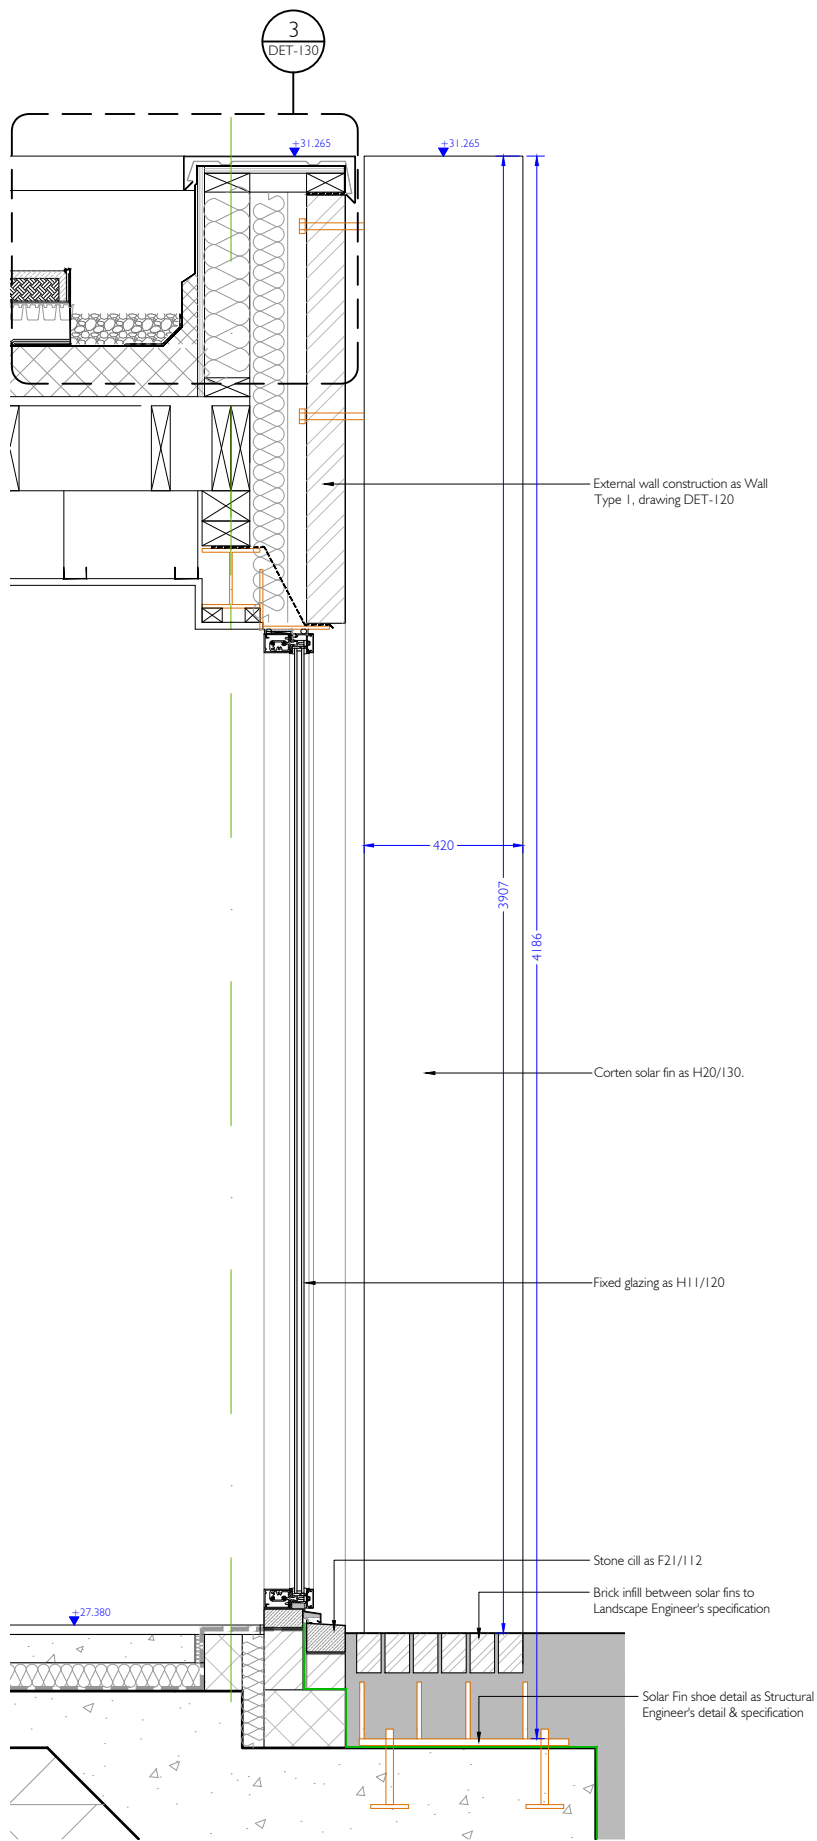


A SOLAR FIN - SECTION
AS PROPOSED

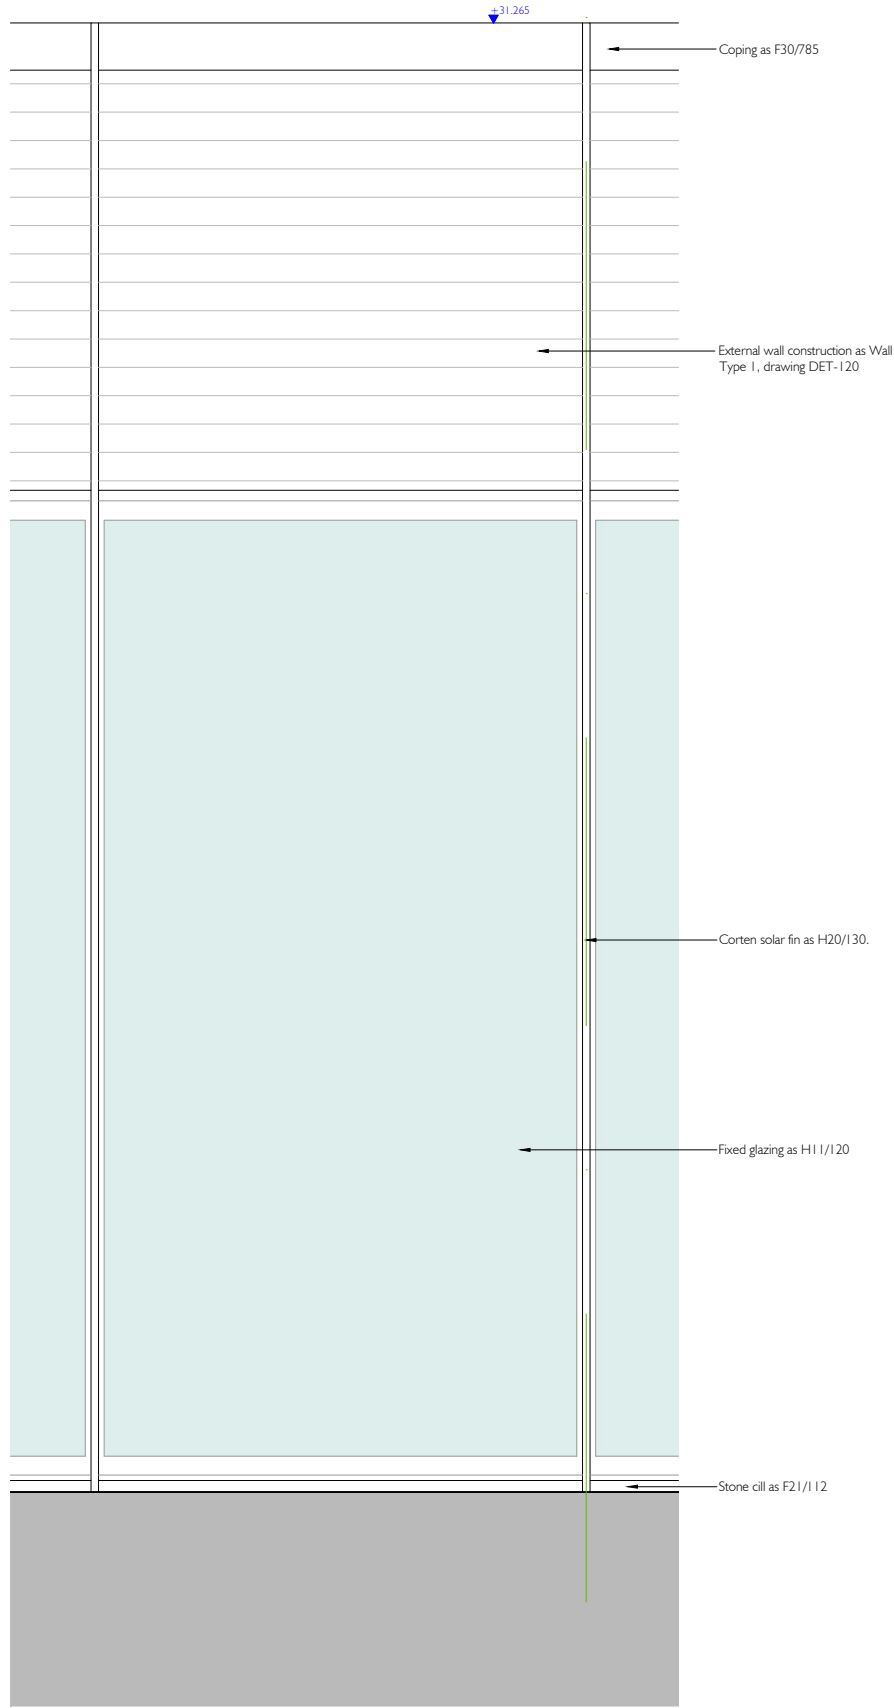

B SOLAR FIN - ELEVATION
AS PROPOSED

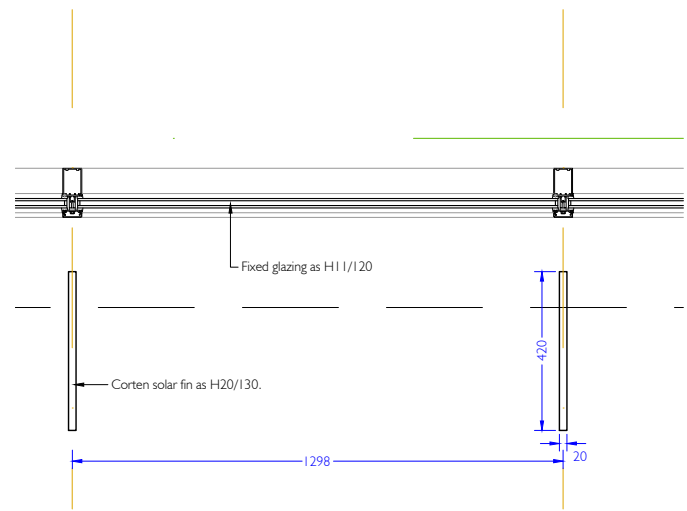

C SOLAR FIN - PLAN
AS PROPOSED

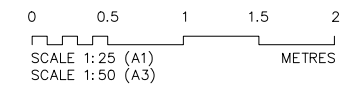

DO NOT SCALE DRAWINGS. THE CONTRACTOR IS RESPONSIBLE FOR CHECKING DIMENSIONS & ANY DISCREPANCY IS TO BE REFERRED TO THE ARCHITECT.

TENDER

P1 Preliminary Apr 2021

REV.	AMENDMENT	DATE
------	-----------	------



THOMAS
FORD
& PARTNERS
CHARTERED
ARCHITECTS
SURVEYORS

177 KIRKDALE
SYDENHAM • LONDON • SE26 4QH
TEL 020 8659 3250 • FAX 020 8659 3146
EMAIL ttf@thomasford.co.uk

PROJECT
HILINGDON
CRANFORD PARK

TITLE
SOLAR FIN
DETAIL
AS PROPOSED

DRAWN	DATE	SCALE	CHECKED
Sed	Apr 21	1:10@A1	
PROJECT REF.	DRG. No.	REV.	
535401	DET-135	P1	