




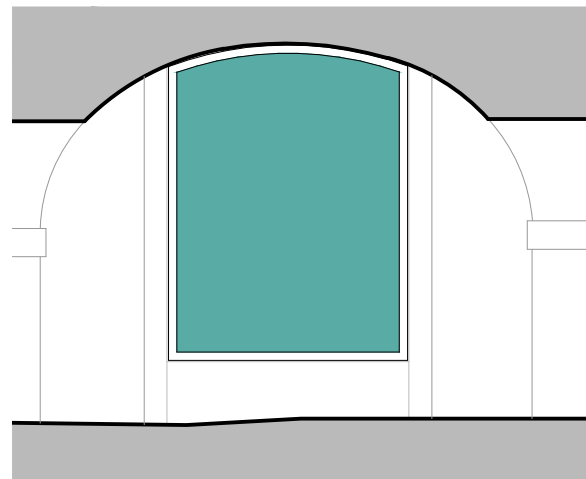


1 WINDOW TYPE w35
ELEVATION (ROOM B3)

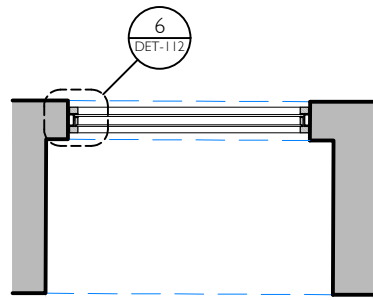


3 WINDOW TYPE w35
PLAN

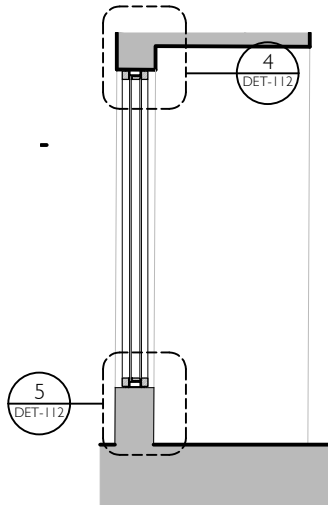


2 WINDOW TYPE w35
SECTION

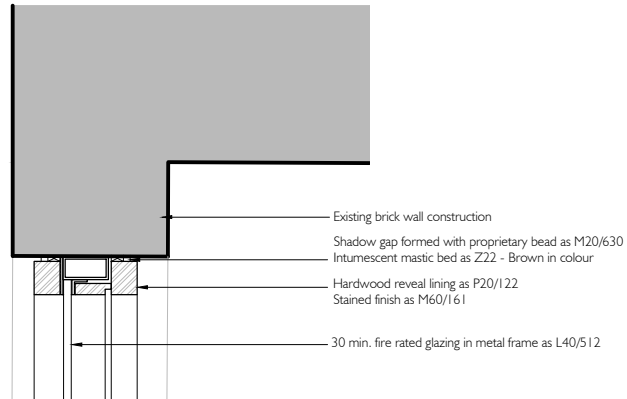

4 WINDOW TYPE w35
HEAD DETAIL

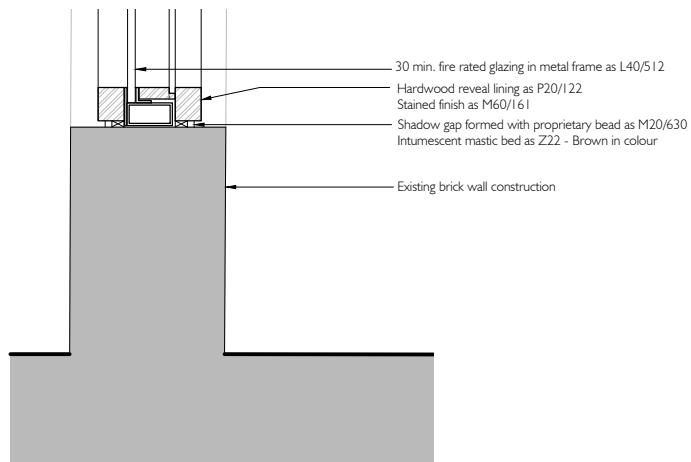

5 WINDOW TYPE w35
SILL DETAIL

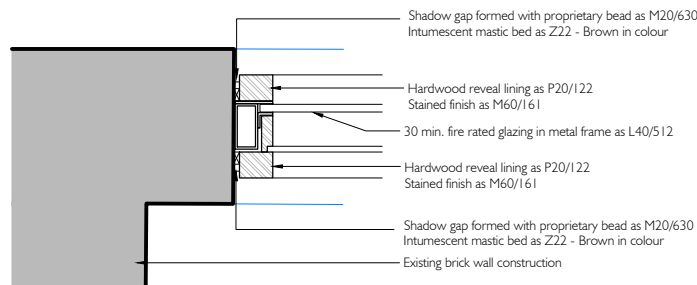

6 WINDOW TYPE w35
JAMB DETAIL

DIMENSIONS INDICATIVE ONLY. FOR PRICING PURPOSES
ALL OPENINGS TO BE MEASURED ON SITE PRIOR TO
MANUFACTURE
IRONMONGERY AS SCHEDULE & P21

0 0.5 1 2
SCALE 1:20 (A1) METRES
SCALE 1:40 (A3)

0 100 200 300 400 500
SCALE 1:5 (A1) MILLIMETRES
SCALE 1:10 (A3)

DO NOT SCALE DRAWINGS. THE CONTRACTOR
IS RESPONSIBLE FOR CHECKING DIMENSIONS &
ANY DISCREPANCY IS TO BE REFERRED TO THE
ARCHITECT.

TENDER

T Tender Feb 2021

REV.	AMENDMENT	DATE
------	-----------	------



THOMAS
FORD
& PARTNERS
CHARTERED
ARCHITECTS
SURVEYORS

177 KIRKDALE
SYDENHAM • LONDON • SE26 4QH
TEL 020 8659 3250 • FAX 020 8659 3146
EMAIL tfp@thomasford.co.uk

PROJECT
HILINGDON
CRANFORD PARK

TITLE
WINDOW DETAILS
AS PROPOSED

DRAWN	DATE	SCALES	CHECKED
CK	Feb 20	1:5/1:20@A1	
PROJECT REF.	DRG. No.	REV	
535401	DET-112	T	