


29 Keswick Gardens
Location Plan

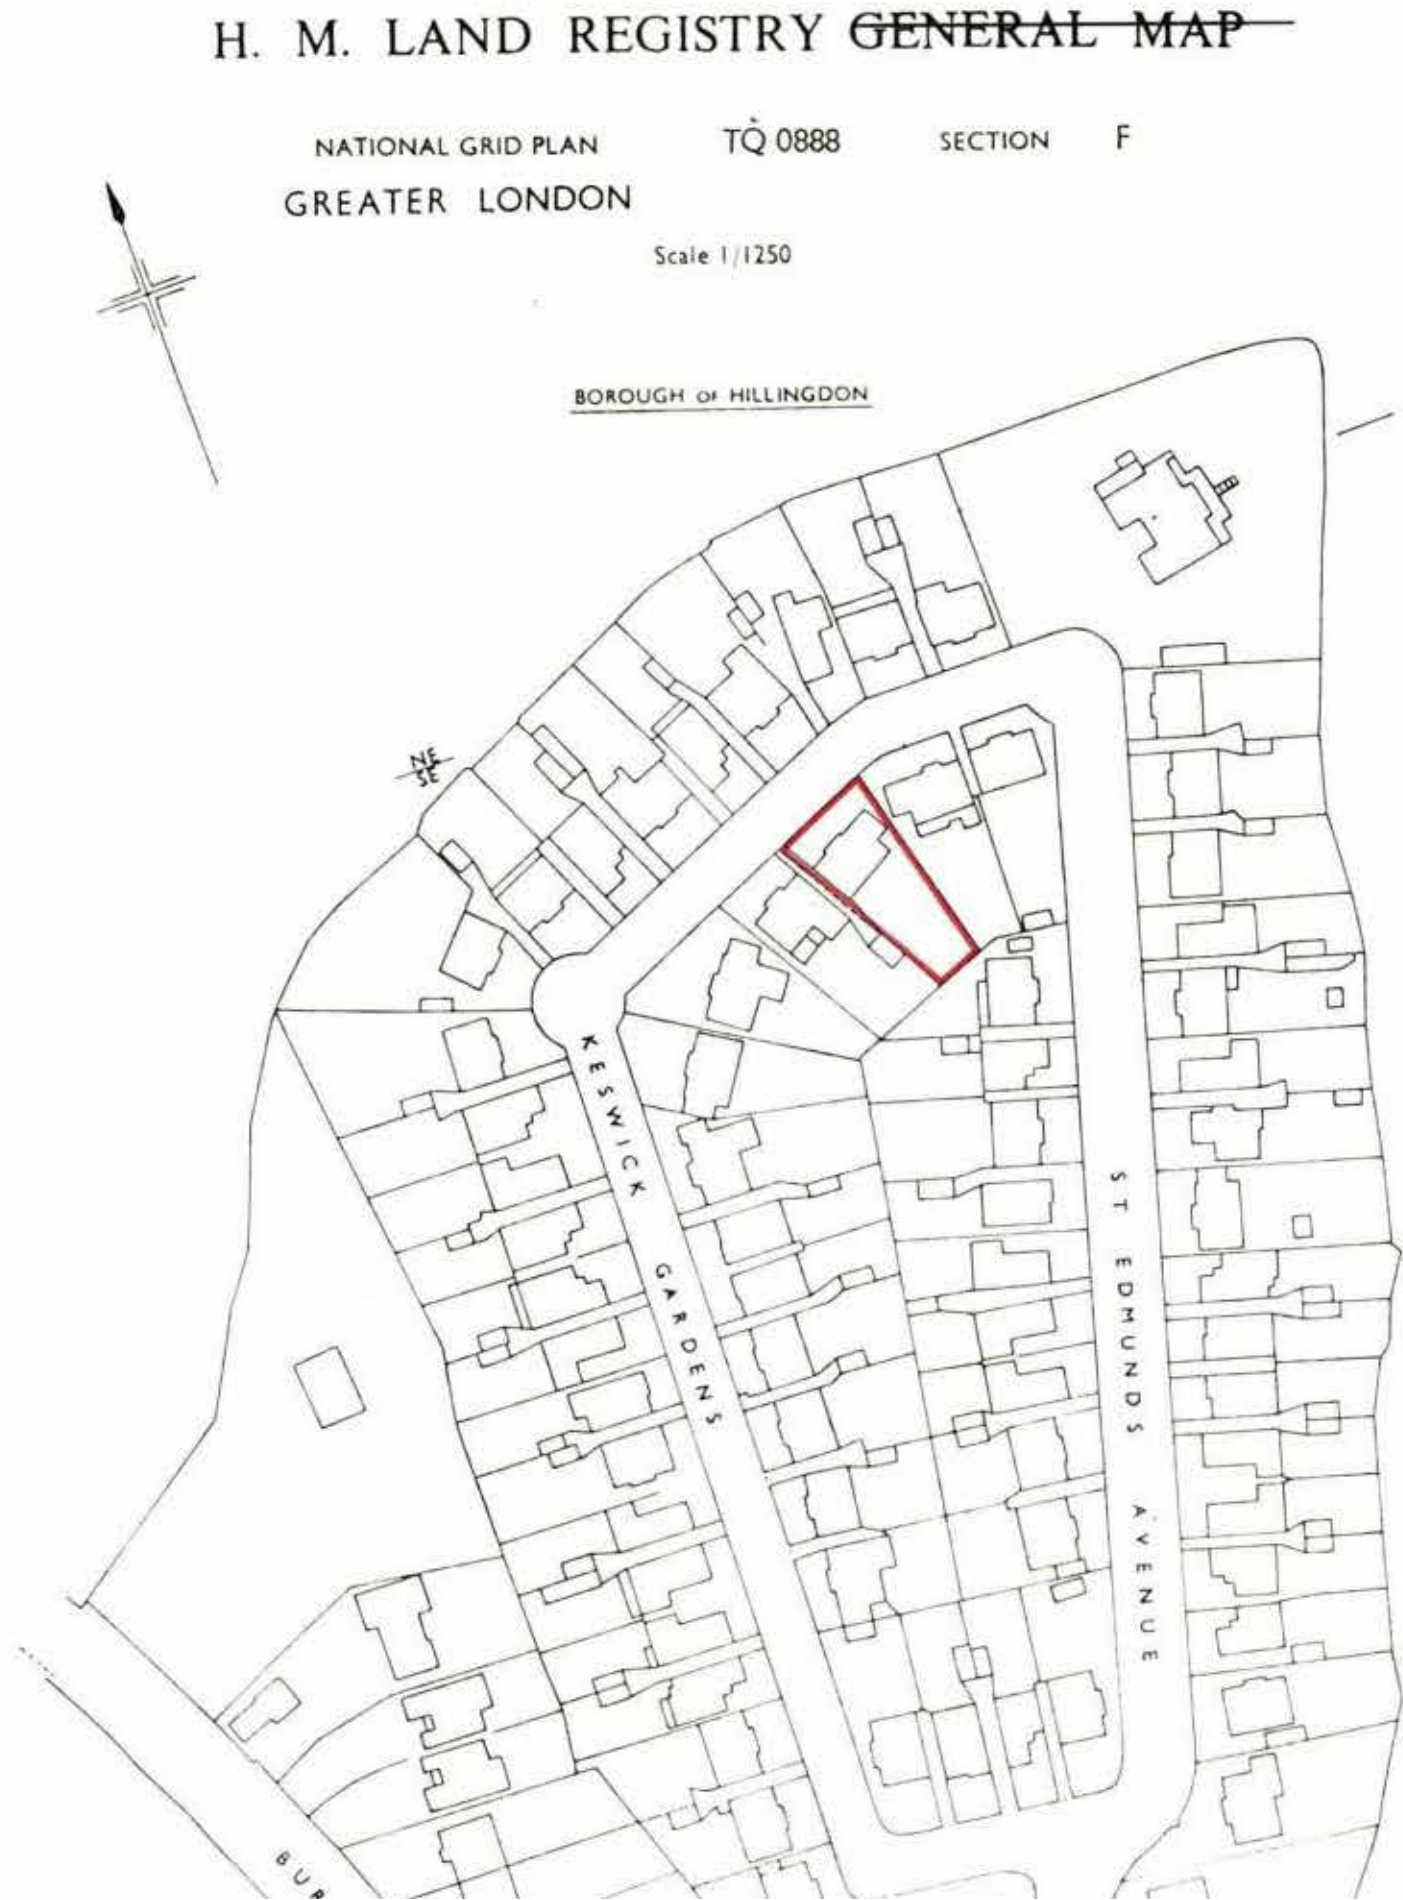

Proposed Rear & Side Extension	
29 Keswick Gardens Ruislip, Middlesex, HA4 7XN	Drawing No: 104
	Date: 22/2/21
Agents Name: Colin Green	Scale: 1:100
Agents Address: 29 Keswick Gardens, Ruislip HA4 7XN	