



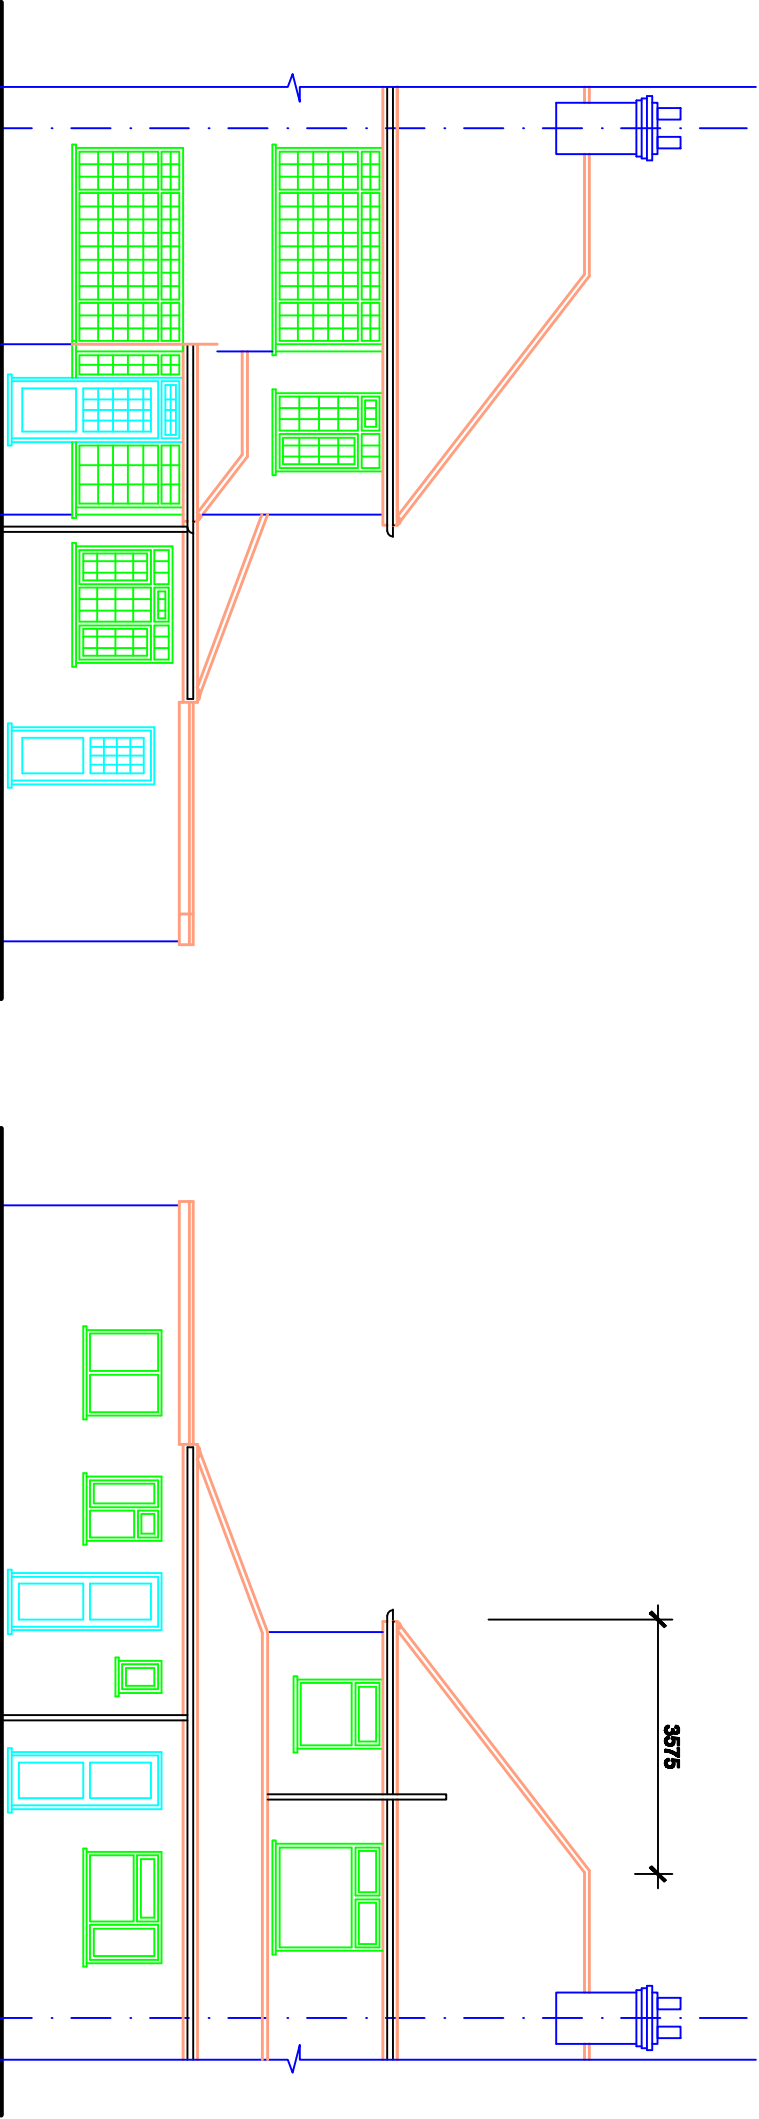

EXISTING FRONT ELEVATION

EXISTING REAR ELEVATION

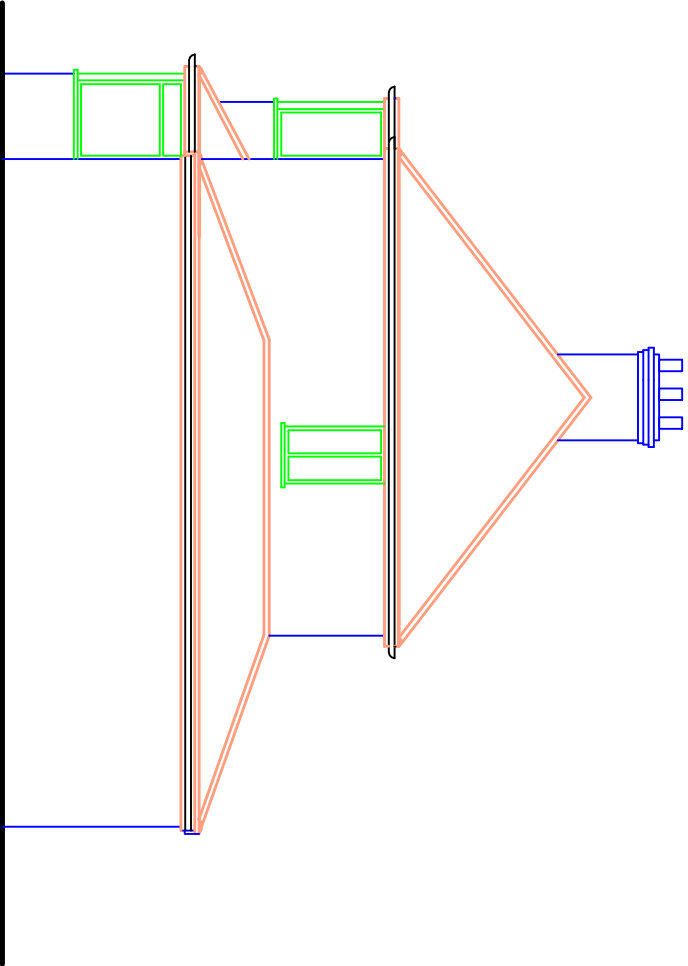

EXISTING RIGHT SIDE ELEVATION

Revisions

All dimensions and particulars are to be checked on site before work commences and any discrepancy to be reported to THE SURVEYOR.
DO NOT SCALE off this drawing, use written dimensions only.

Project

PROPOSED LOFT
CONVERSION AT
2 SWANAGE WAYE,
HAYES, UB4 0NX

Drawing

EXISTING ELEVATIONS

Number		Revisions	
2020/SW/02			

Date	Scale
SEP. 2020	1 : 100

Client
MR. PALWINDER SINGH