


The Contractor is to check all dimensions on site and report any discrepancies to the Contract Administrator. This drawing is to be read in conjunction with all other standard documentation. Dimensions are not to be scaled from this drawing.

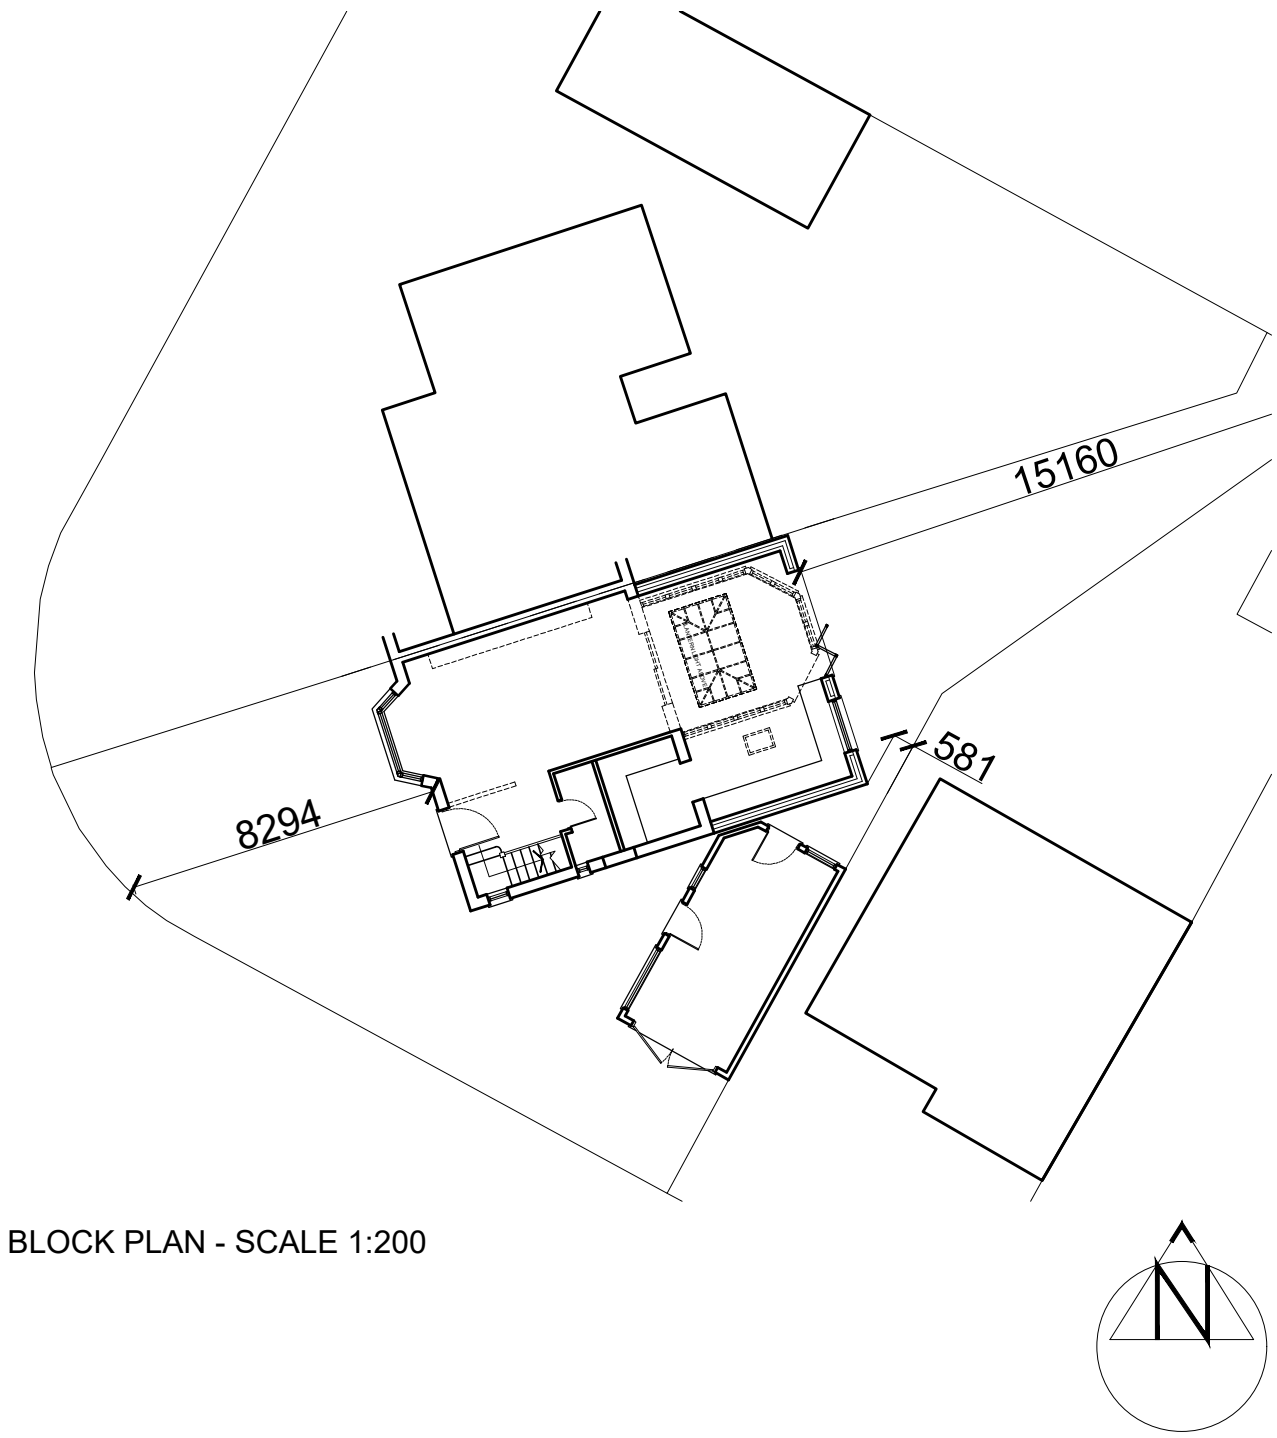

BLOCK PLAN - SCALE 1:200

rev.	description	date	chkd
------	-------------	------	------



10 Wimborne Avenue
Chislehurst BR7 6RQ

020 3004 9238
07931 931 035

s.nagpal@dapconsultants.co.uk
www.dapconsultants.co.uk

project : 55 Blanford Waye
Hayes

drawing title :
Proposed Block Plan

drawn: SN	chkd : SS	date: 29.07.2021
status: Prior Approval		scale: 1:200@A3
proj no : 1751	drg no: 03	rev no: