REVISION:	DATE:	NOTE:
A	Feb. 2021	Garage resited
B	Apr 2021	Garage resited
C	Feb 2023	Lightwell added
D	Jan 2024	Light lines added
E	Jan 2025	Roof plan amended

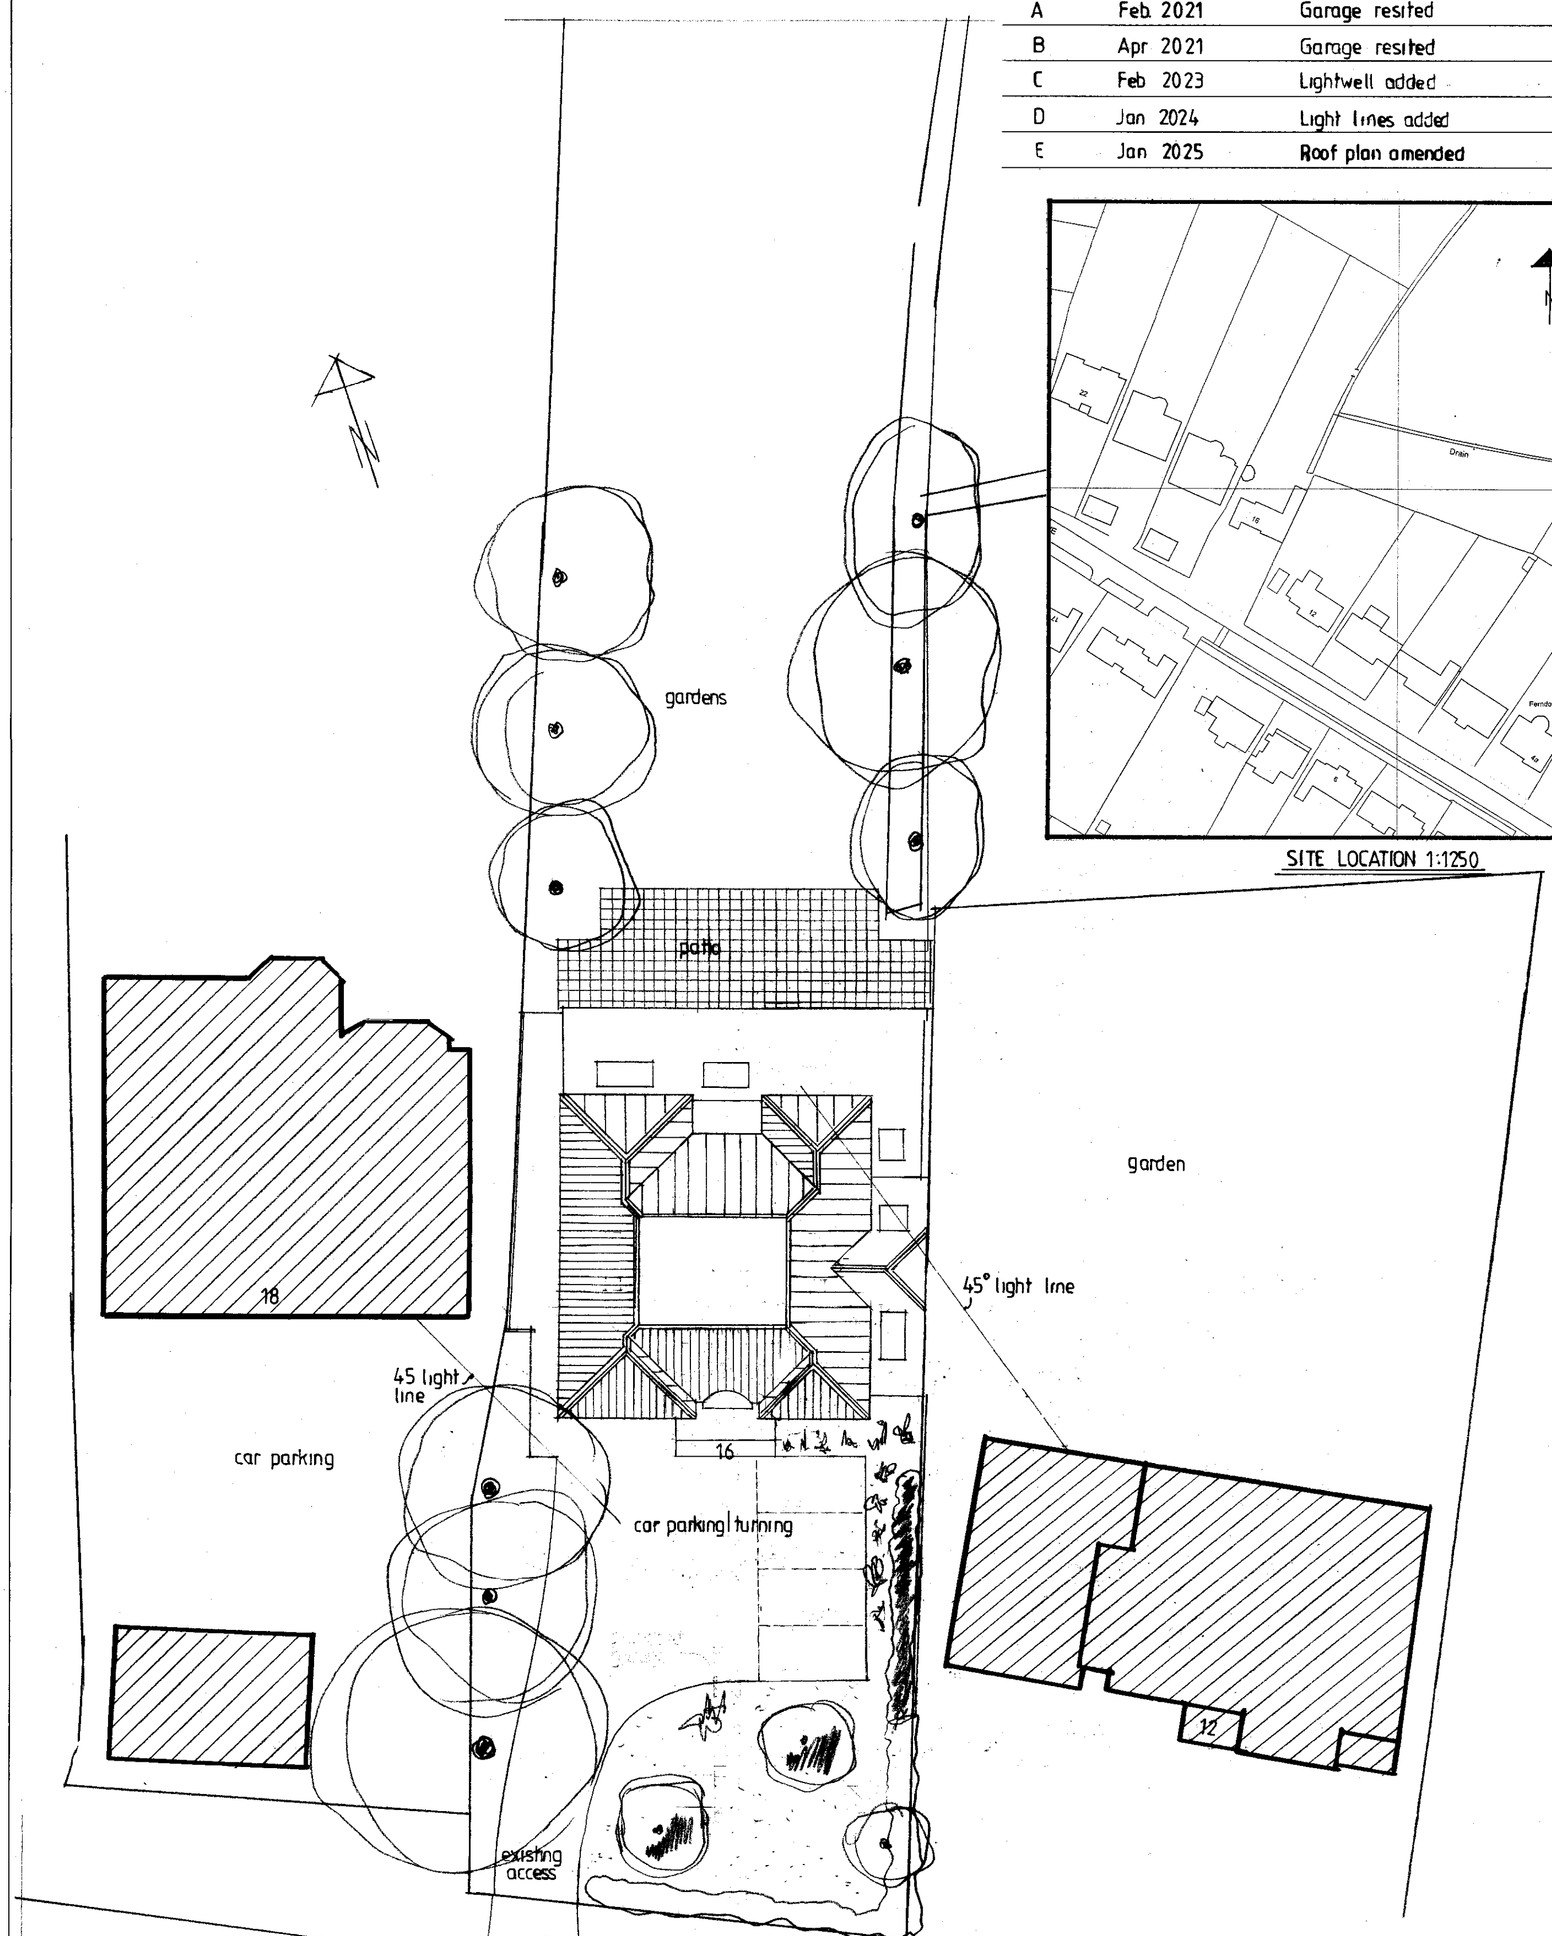

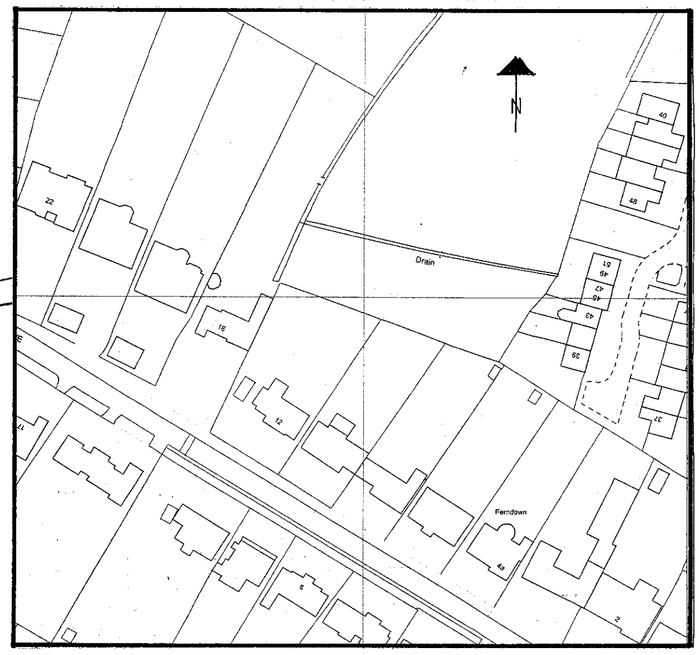

SITE LOCATION 1:1250

SITE LAYOUT PLAN 1:200

0 5 10m

homeplans

Church Gardens, Church Hill, Harefield, Middlesex UB9 6DU

T: 01895 822488
E: patrick@homeplansharefield.com
W: www.homeplansharefield.com

P J McHugh RIBA
7632833

CLIENT: MR & MRS BHARDWAJ

PROJECT: 16 KEWFERRY DRIVE
NORTHWOOD

TITLE: DESIGN PROPOSAL
SITE PLANS

DRG NO: 2125 | 3

DATE:	SCALE:	DRAWN:	A	B	C	D	E
NOV. 2020	1 200 AT A2						