



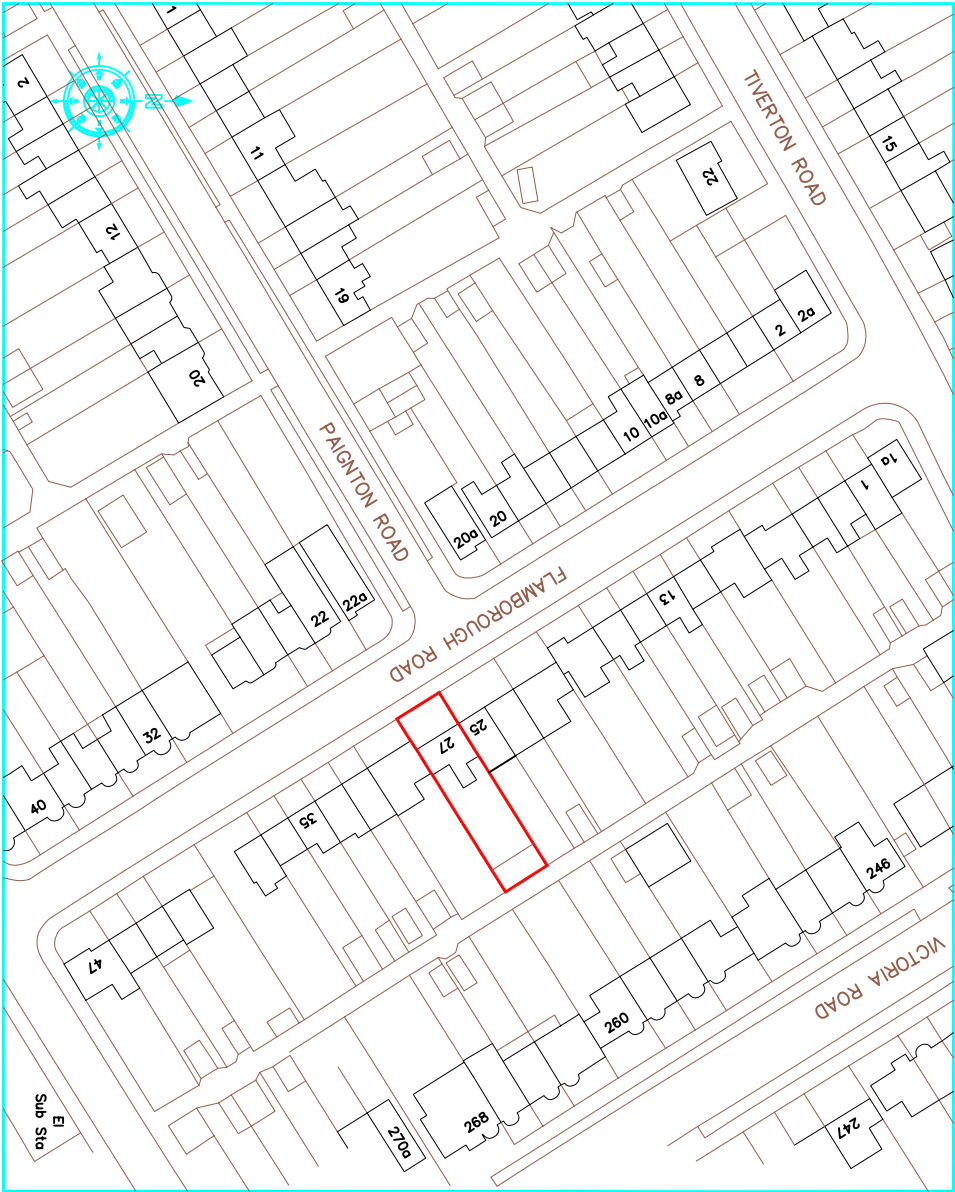

Location Plan 1:1250

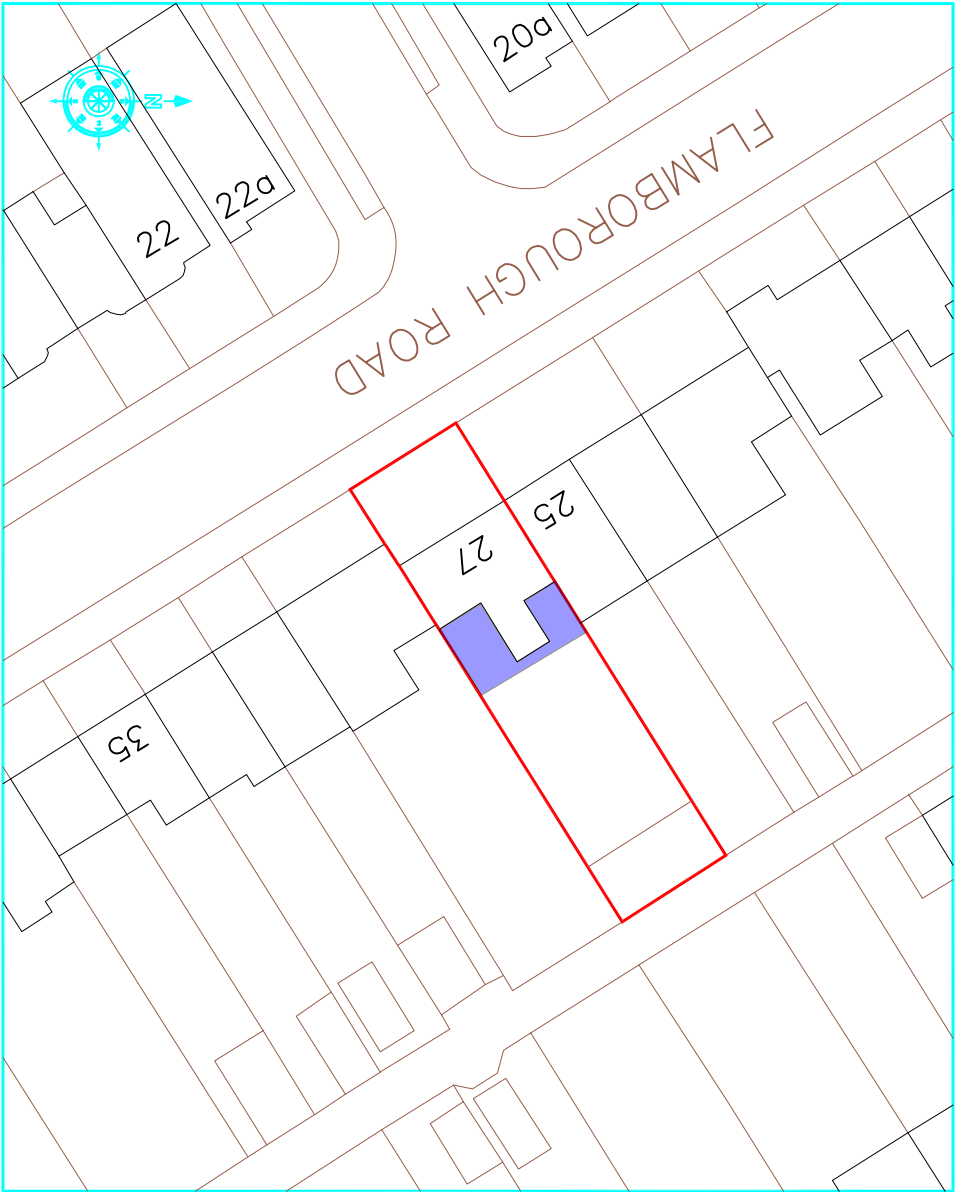

Block Plan 1:500

rev			

No dimensions to be scaled from this drawing. All dimensions to be checked on site. This drawing is copyright and should not be reproduced without permission of the Architects.

client: **Mr. B. S. Kalsi**

project: **27 Flamborough Road
Ruislip
HA4 0DN**

drawing:

Location & Block Plans

scale: As Shown date: April 2019 drawn:

01 / 10 rev: