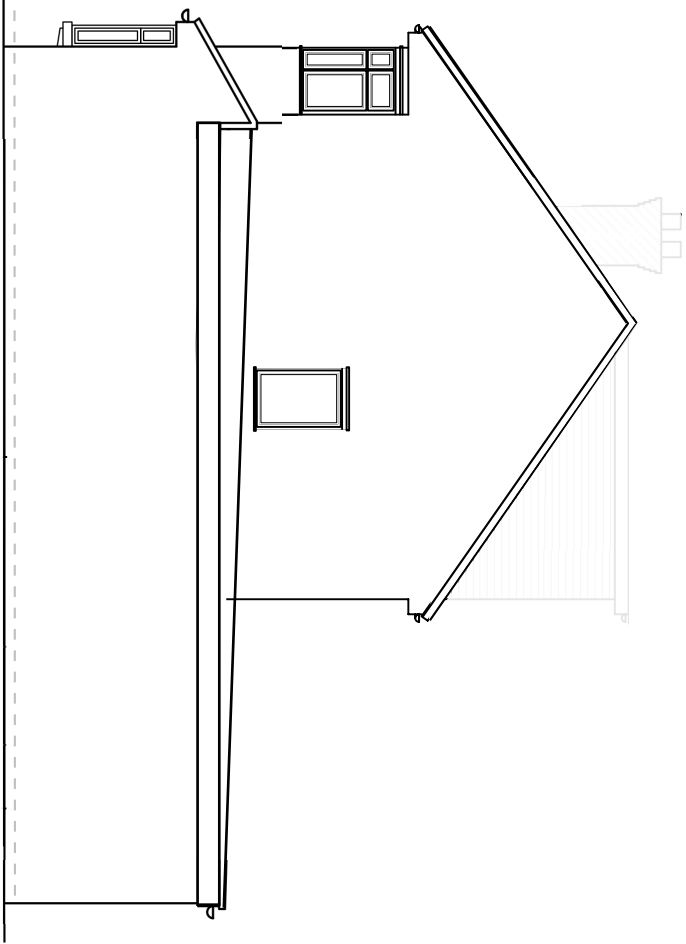
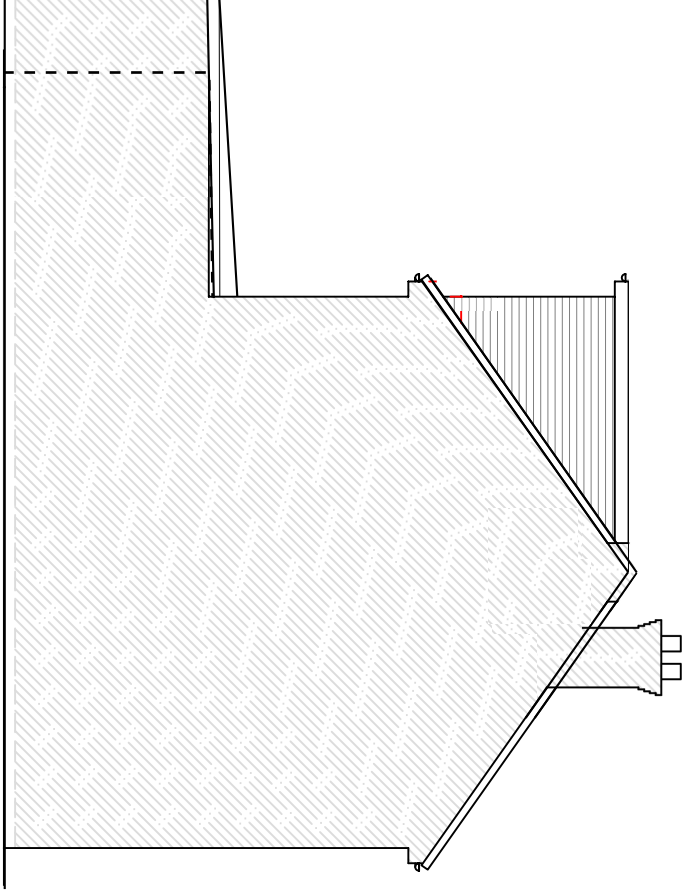
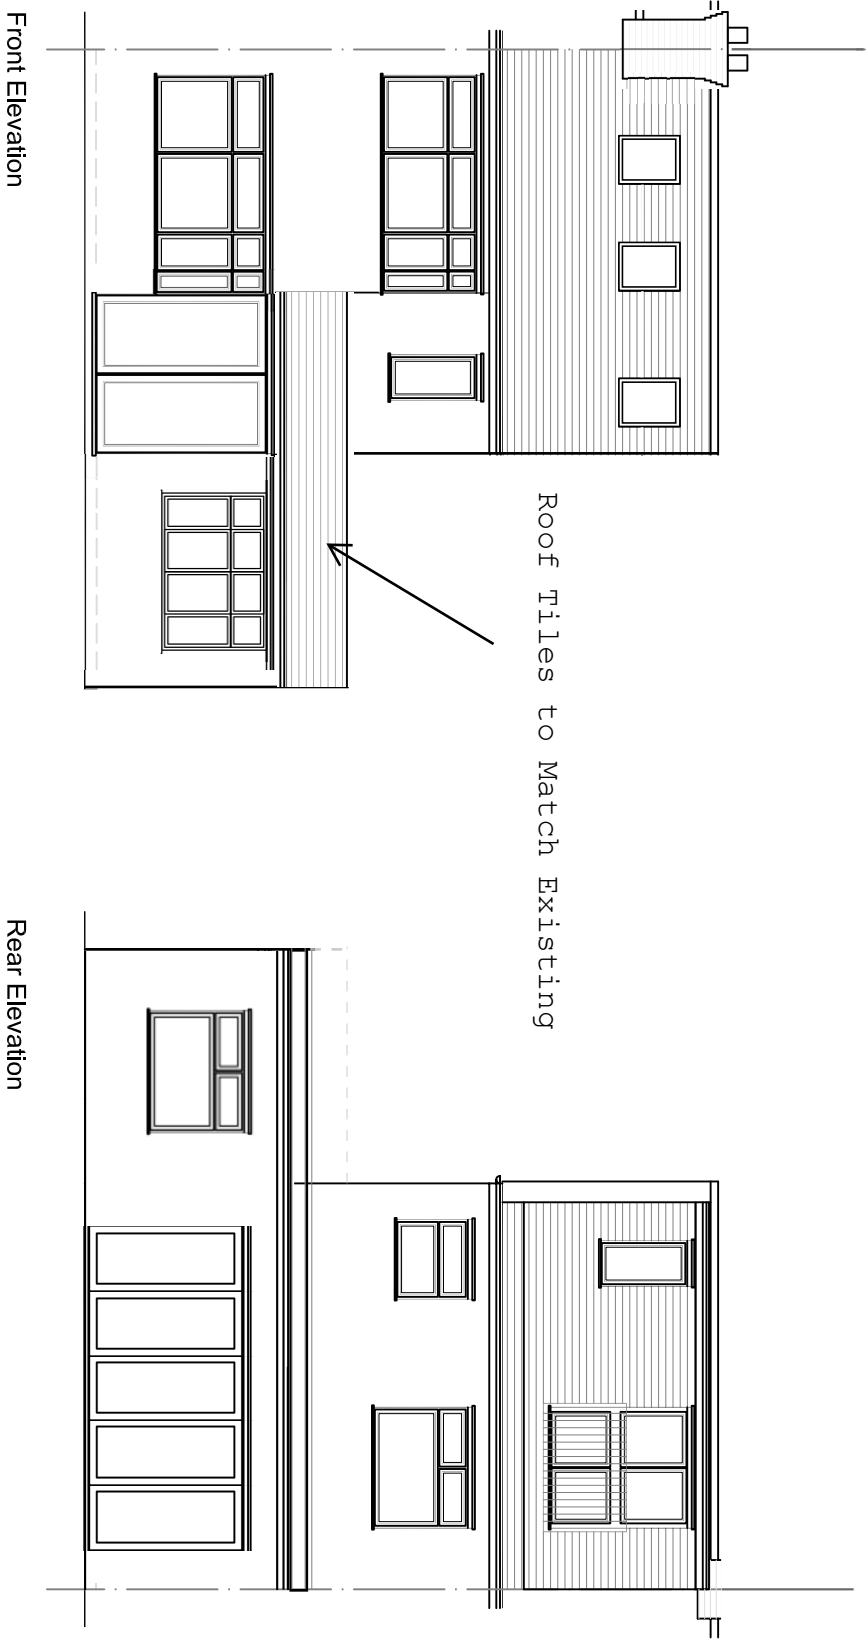


rev.			

These drawings should be approved by local Authority

No dimensions to be scaled from this drawing. All dimensions to be checked on site. This drawing is copyright and should not be reproduced without permission of the Architects.

client: **Mr. B. S. Kalsi**

project: **27 Flamborough Road**
Ruislip
HA4 0DN

drawing:

Proposed Elevations

scale: 1:100 date: drawn:

03 / 10 rev: