



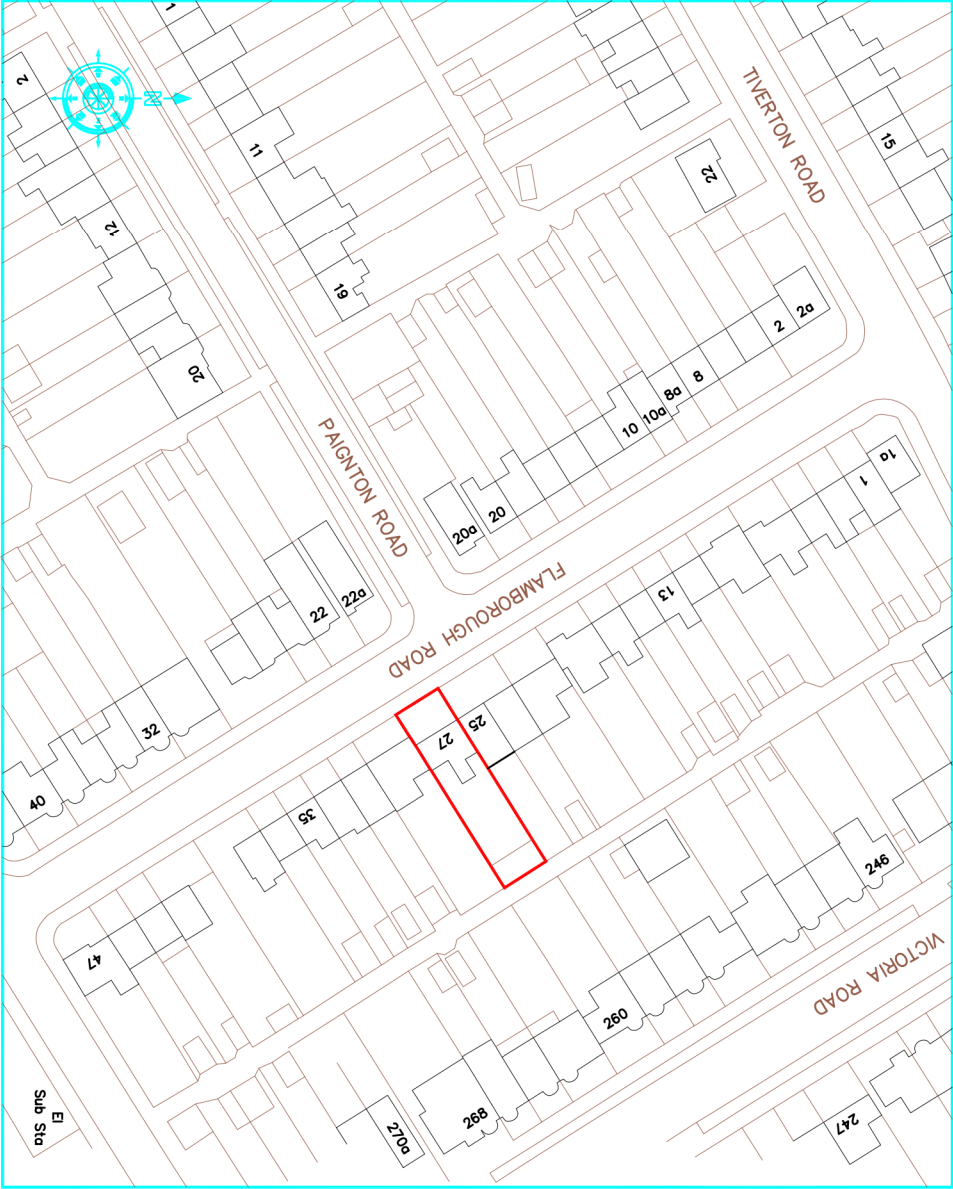

Location Plan 1:1250

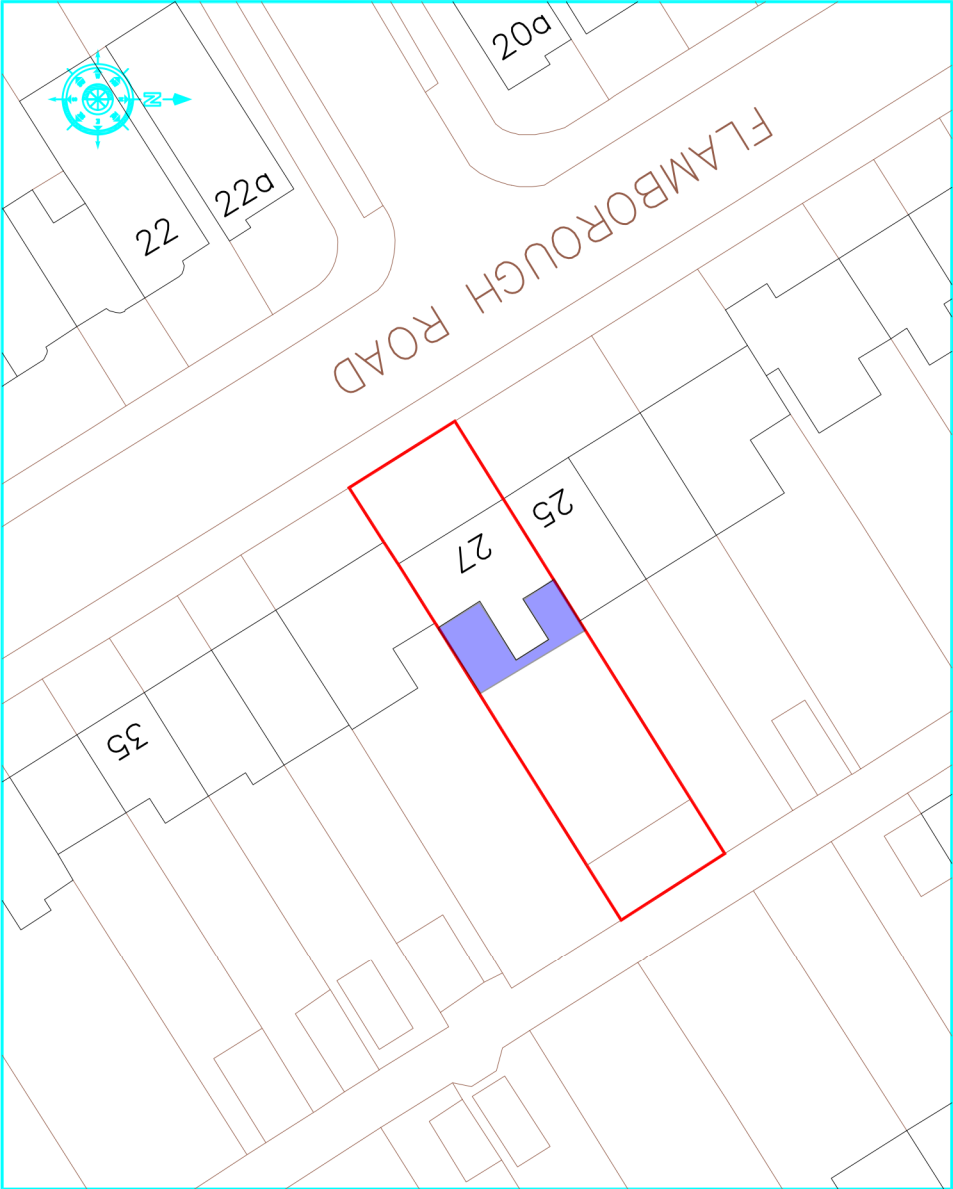

Block Plan 1:500

rev			

No dimensions to be scaled from this drawing. All dimensions to be checked on site. This drawing is copyright and should not be reproduced without permission of the Architects.

client: **Mr. B. S. Kalsi**

project: **27 Flamborough Road**
Ruislip
HA4 0DN

drawing:

Location & Block Plans

scale: As Shown	date: April 2019	drawn:	rev:
01 / 10			