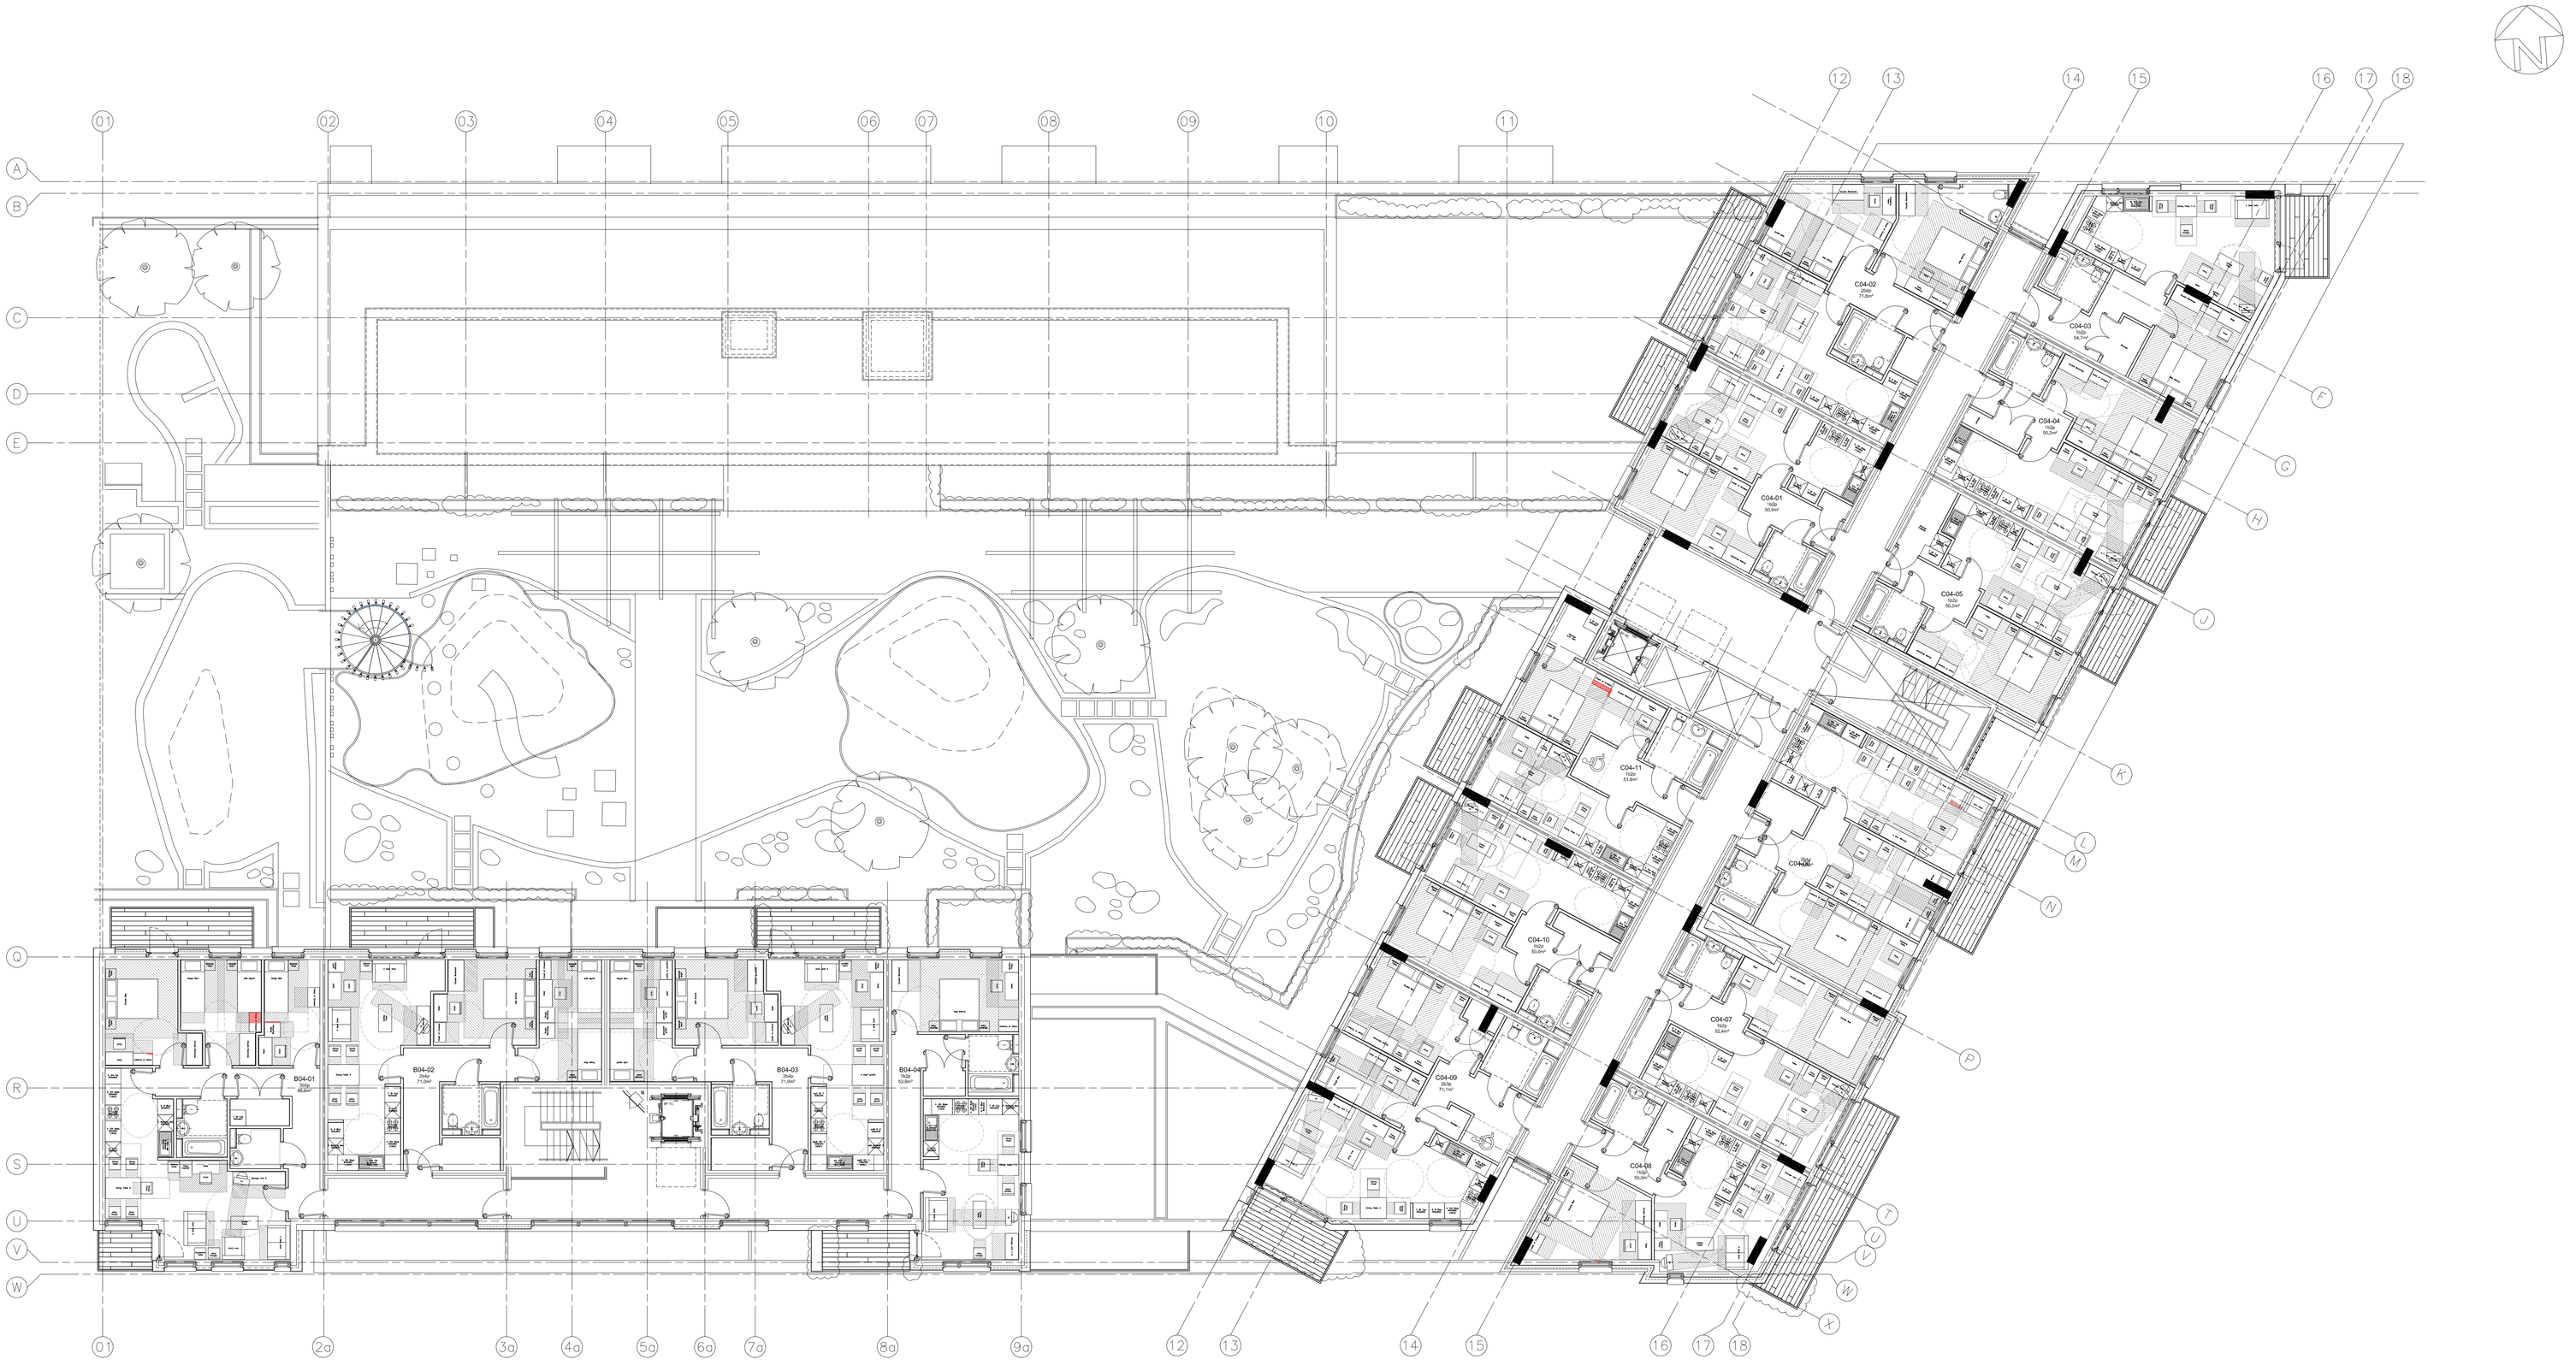


Do not scale from this drawing.
Contractor to check all dimensions on site and report any discrepancies to the architect.
All rights described in chapter IV of the copyright, designs and patents act 1988 have been generally asserted

C	07/01/14	Drawn: SS	Check: SW
B	25/10/13	Drawn: SNB	Check: SW
A	18/10/13	Drawn: SNB	Check: SW

PRELIMINARY ISSUE

-	07/10/13	Drawn: SNB	Check: SNB

Initial Issue / Works In Progress' for structural frame coordination / development.

Unit 9 The Forum
Minerva Business Park, Lynchwood
Peterborough, PE2 6FT

Telephone +44(0)1733 375600
Facsimile +44(0)1733 236640
Website www.jeffersonsheard.com

Jefferson Sheard Architects

Drawn	SNB
Check	SW

Project
20-30 Blyth Road, Hayes

Drawing
Fourth Floor Layout
As Proposed

Scale: 1:100@A1		Date: 07/10/13
Ref: 0503_	Number: A_2004	Rev.: C

PRELIMINARY DRAWING ISSUE / WORKS IN PROGRESS