

SOFT KEY

- Proposed shrub planting
- Proposed decorative grasses
- Sedum blanket
See dwg 002-ND020-D-00 for details
- Easi grass artificial grass surfacing with easi shockpad underlay or similar.
- Proposed trees

HARD KEY

- Millboard enhanced grain composite decking: colour: Golden Oak
- Hardscape Newgrange textured granite finish setts laid in random stretcher course size: various x 60 mm
- Addastone resin bonded gravel 5 mm Autumn Gold laid directly onto concrete subbase


- Green wetpour safety surfacing (depth to be confirmed)
- Marshalls keyblok concrete block paving (Footpath). Colour to be confirmed
- Marshalls keyblok concrete block paving (Vehicle Loading). Colour to be confirmed
- Tarmac footpath. Specification to be confirmed.
- Marshalls conservation kerb 255x205 silver grey

ENCLOSURES / RETENTION

- 700mm high raised timber bed with trellis. Woodscape hardwood planter system or similar. Trellis details to be confirmed
- 300mm high Exceledge corten steel edging
- Woodscape 1m high hardwood timber retaining wall system or similar.
- Hardscape Newgrange textured granite finish setts laid as edge with 50mm upstand.

FURNITURE

- Woodscape 2m long hardwood bench (type 6)
- Sui Generis fibreglass cube seats, colour orange. Secured using anchor bolts
- 2.3m high timber pergola

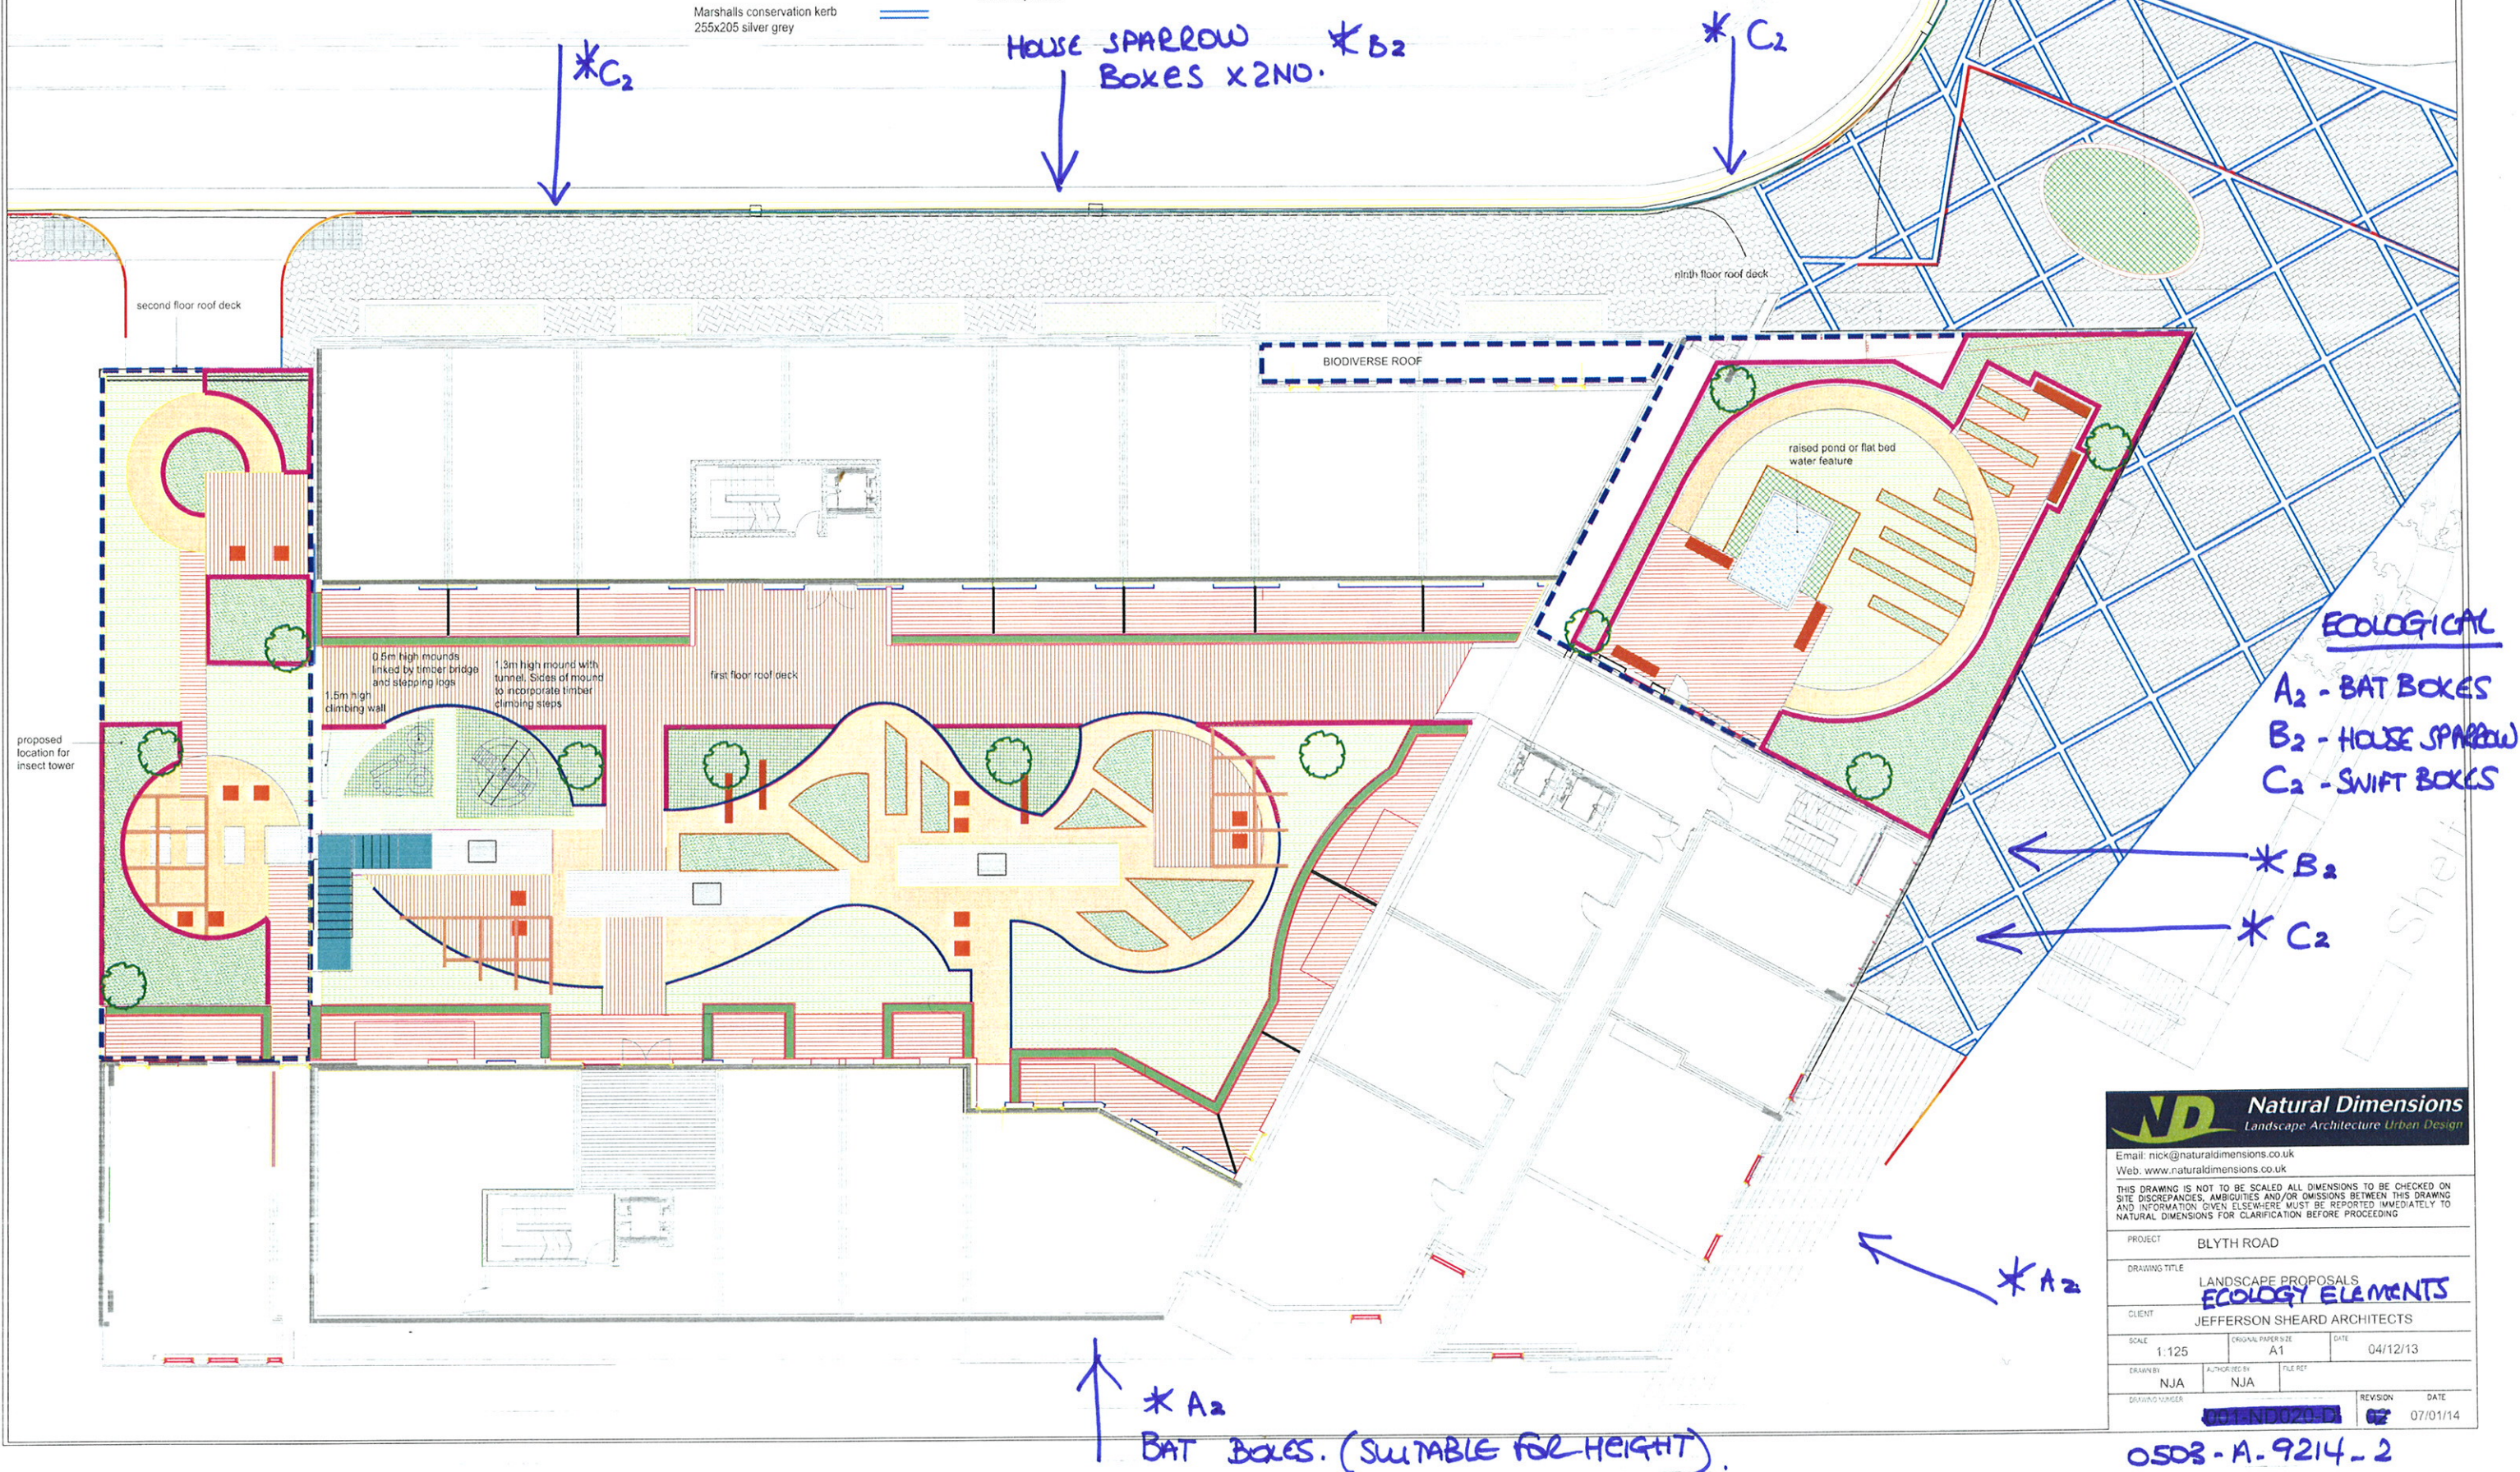

ECOLOGICAL

- A₂ - BAT BOXES
- B₂ - HOUSE SPARROW
- C₂ - SWIFT BOXES



Email: nick@naturaldimensions.co.uk
Web: www.naturaldimensions.co.uk

THIS DRAWING IS NOT TO BE SCALED ALL DIMENSIONS TO BE CHECKED ON SITE DISCREPANCIES, AMBIGUITIES AND/OR OMISSIONS BETWEEN THIS DRAWING AND INFORMATION GIVEN ELSEWHERE MUST BE REPORTED IMMEDIATELY TO NATURAL DIMENSIONS FOR CLARIFICATION BEFORE PROCEEDING

PROJECT	BLYTH ROAD
DRAWING TITLE	LANDSCAPE PROPOSALS ECOLOGY ELEMENTS
CLIENT	JEFFERSON SHEARD ARCHITECTS
SCALE	1:125
ORIGINAL PAPER SIZE	A1
DATE	04/12/13
DRAWN BY	NJA
AUTHORISED BY	NJA
FILE REF	
DRAWING NUMBER	001-ND020-D
REVISION	02
DATE	07/01/14

0503-A-9214-2