



MICHAEL OAKES, B.A.Hons
Dipl. Architecture


REGISTERED ARCHITECT
DESIGNER and ILLUSTRATOR
email: michaeloakesarchitect@googlemail.com
phone or fax. 01895 235089

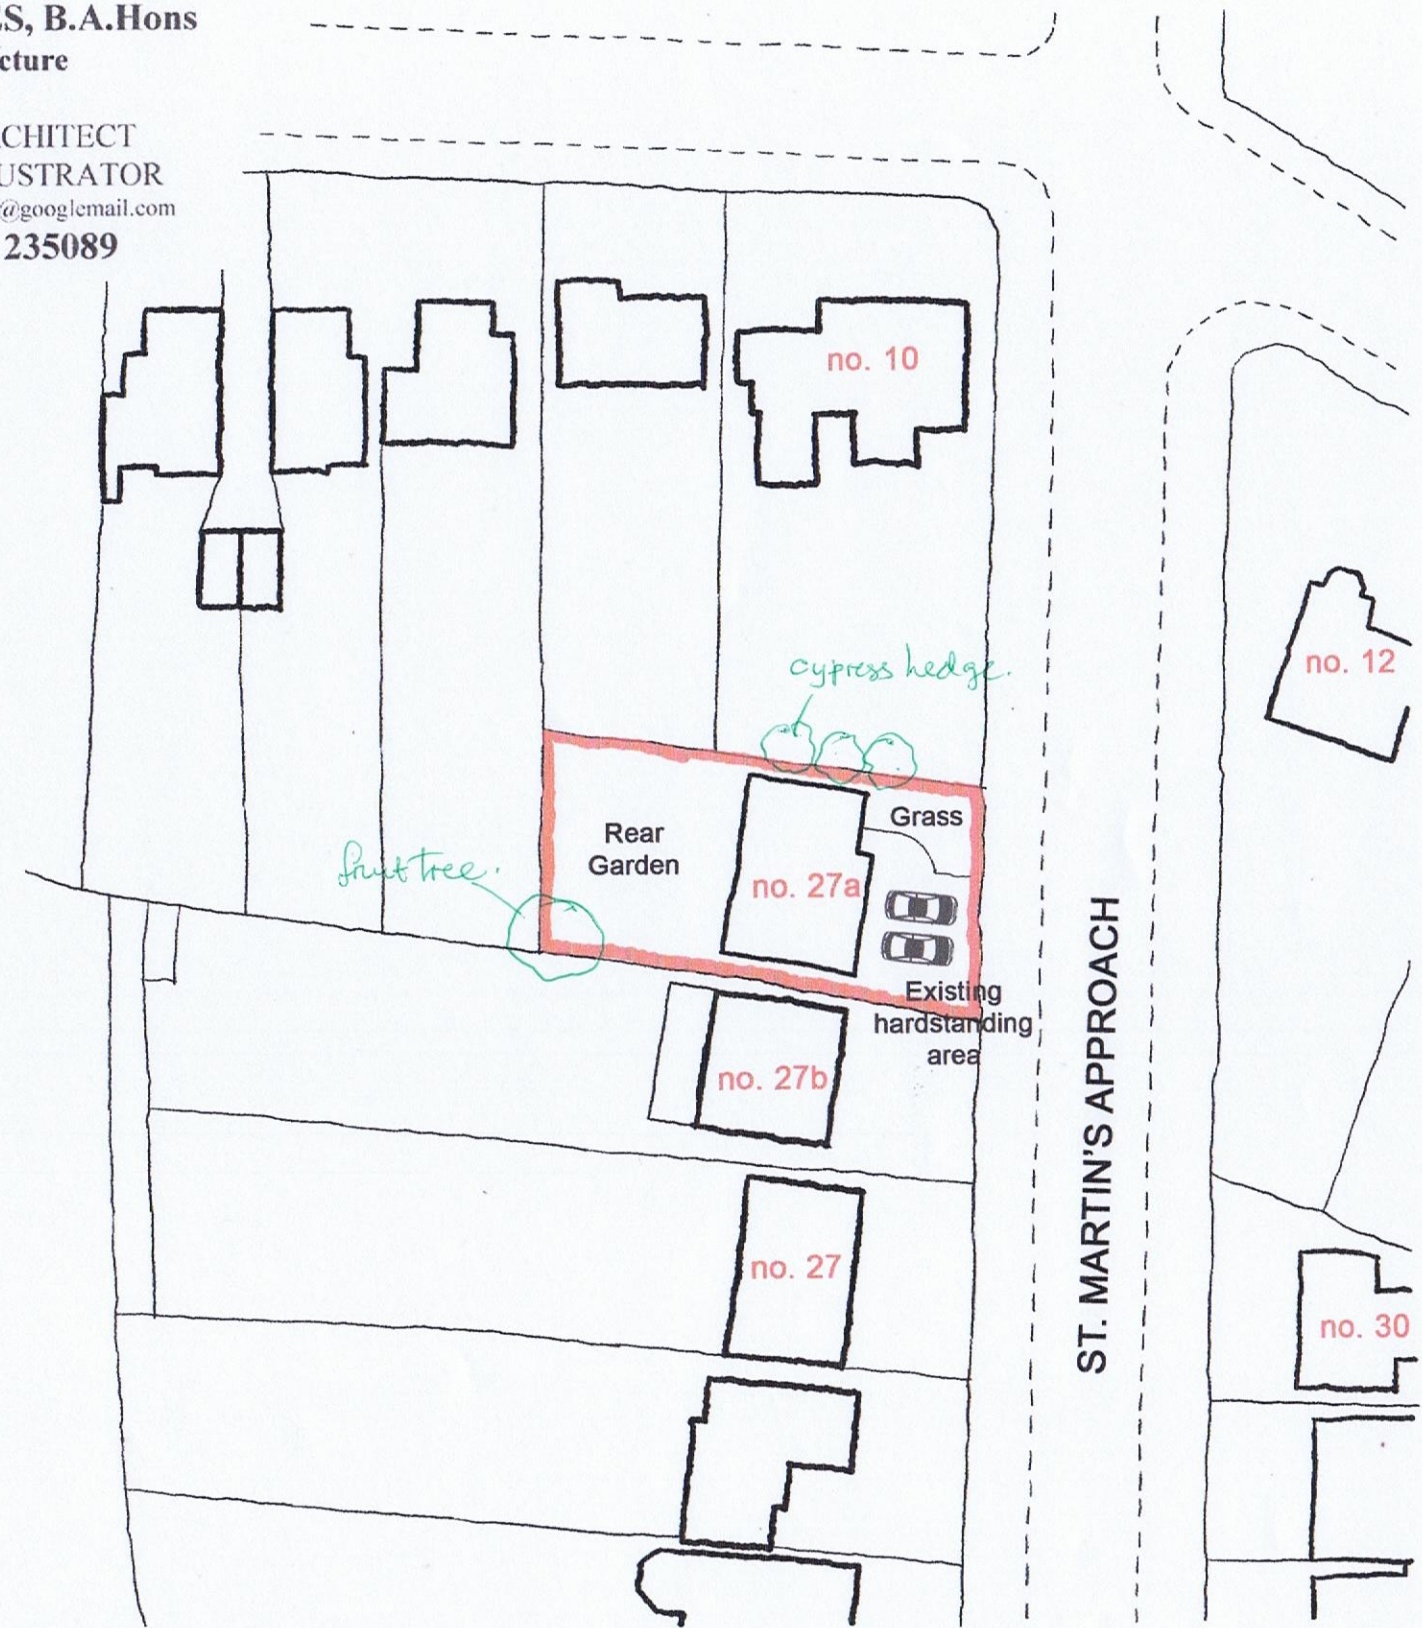

Location plan

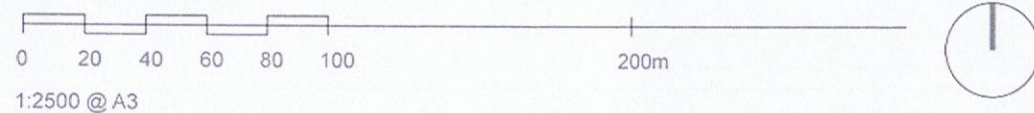

Block plan

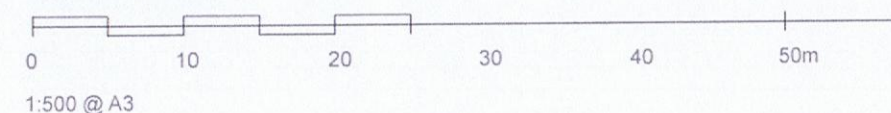

proposed conversion of garage, internal changes, etc, at 27a St. Martins Approach, Ruislip. June '14. scale @A3 size.

M. Oakes, Registered Architect. 10 Parkfield Avenue, Hillingdon, Middlesex, UB10 0DF, Great Britain

for Mr + Mrs Karuna drawing 7