





LOCATION PLAN 1:1250

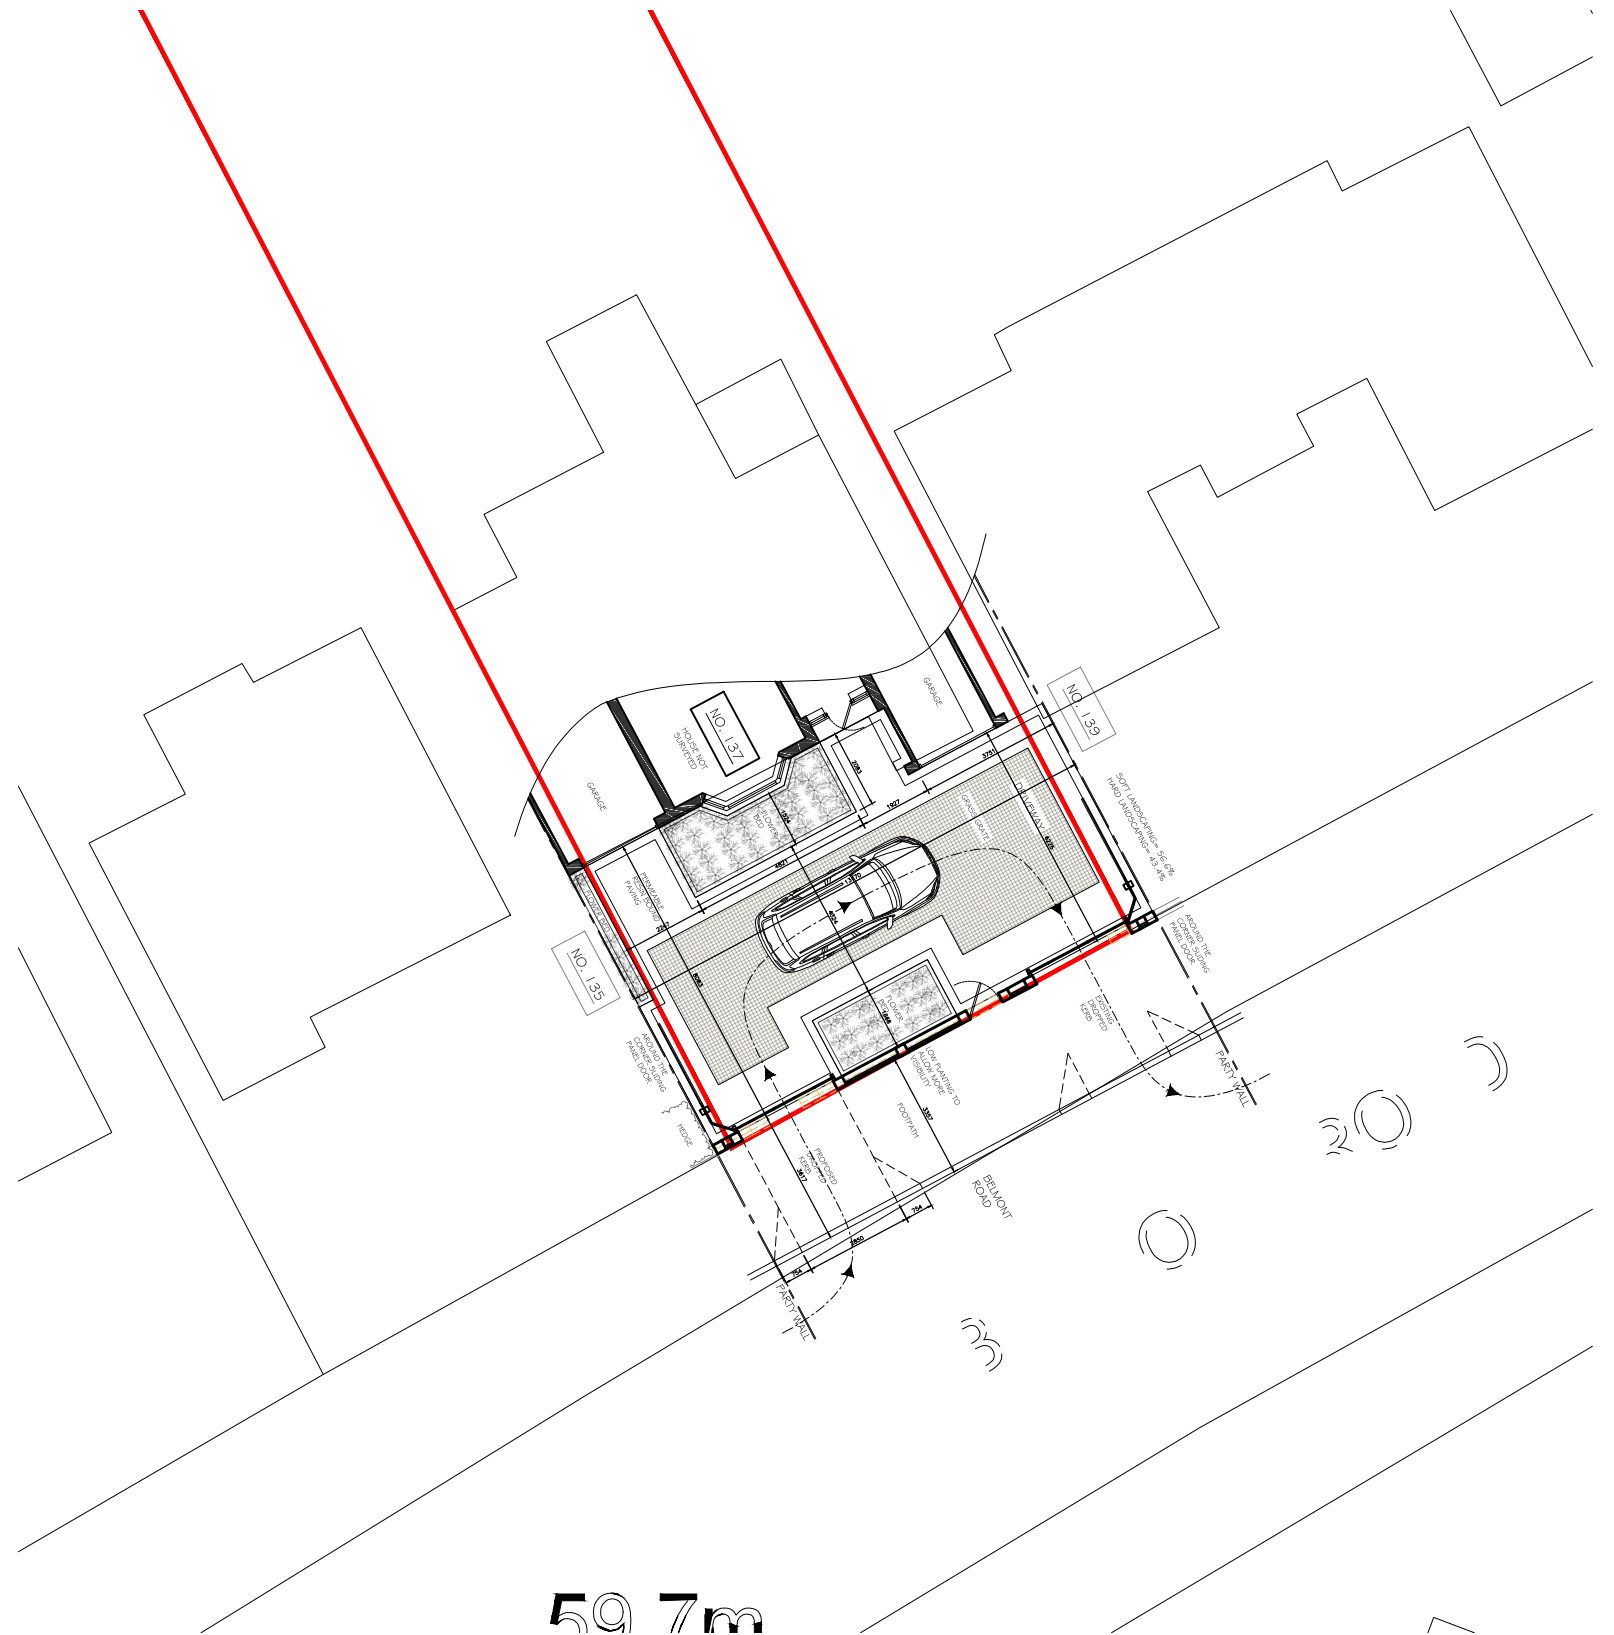

BLOCK PLAN 1:200

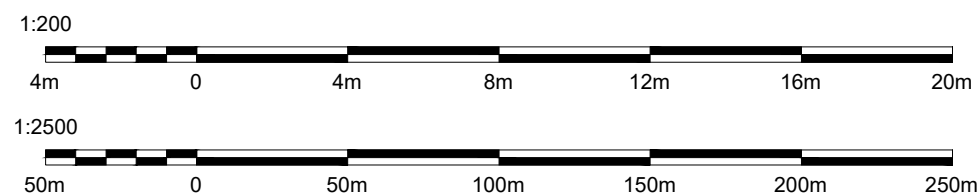

mza planning planning permission without the headaches		Title: LOCATION & BLOCK PLAN	
14 Devonshire Mews Chiswick London, W4 2HA		Dwg.No: 221-LOC-00	REV A : 13-05-20
T. 0844 500 5050 office@mzaplanning.com		Project: 137 Belmont Road Uxbridge UB8 1QZ	Date: 22-02-20 Scale: 1:100 @ A3