
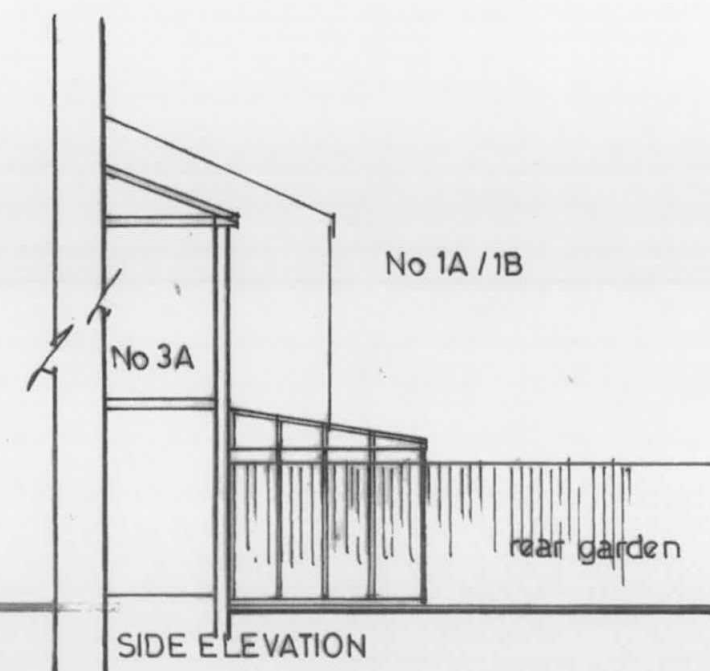
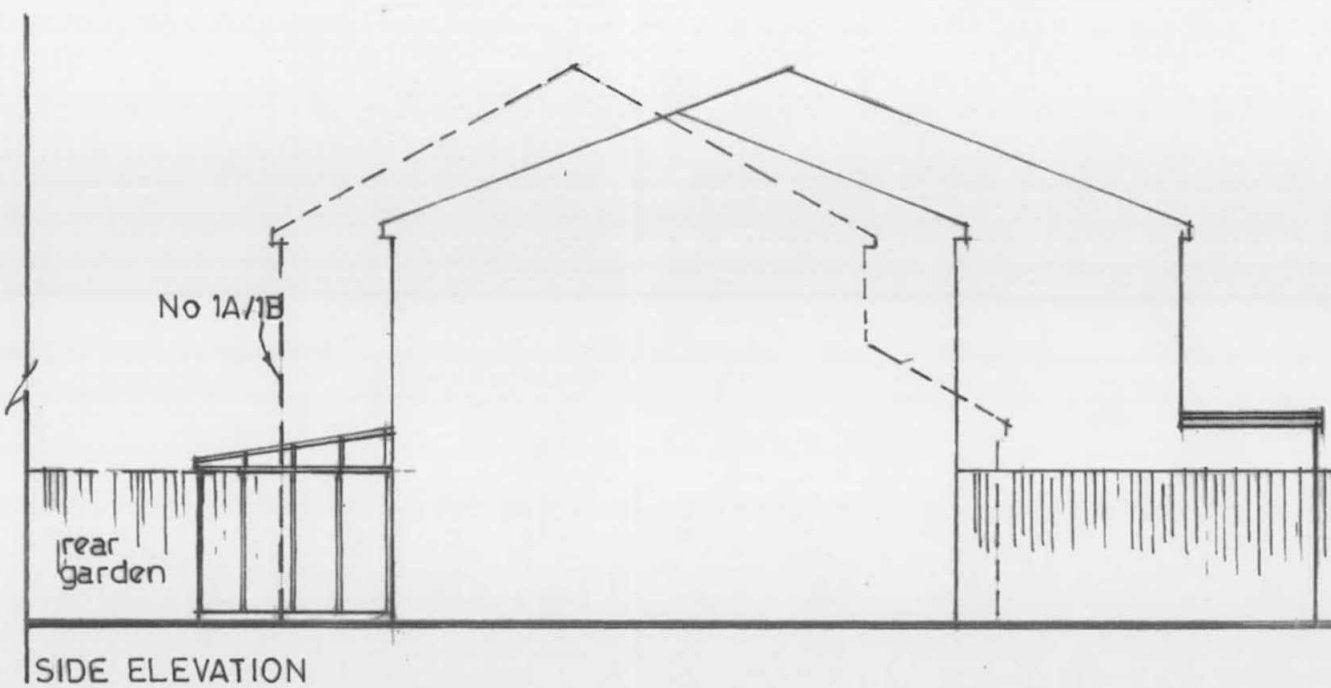
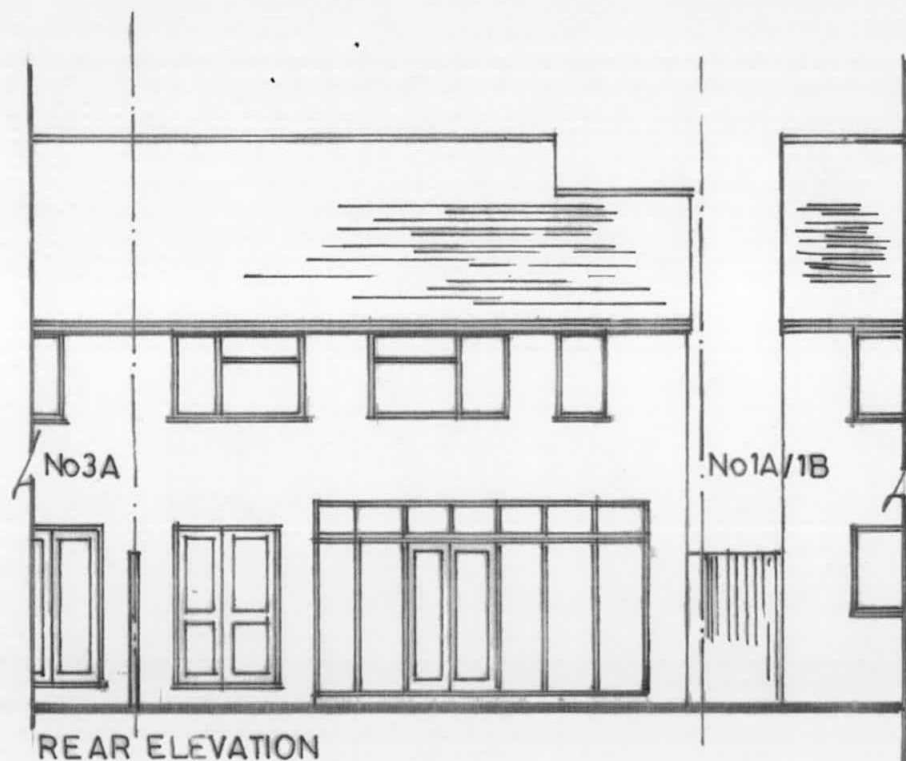
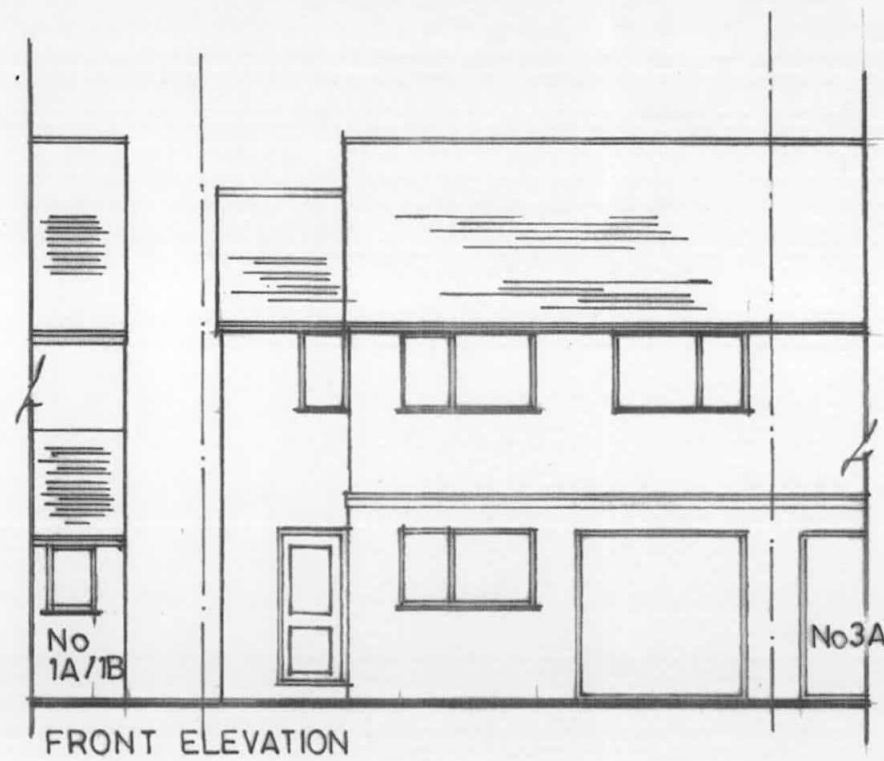


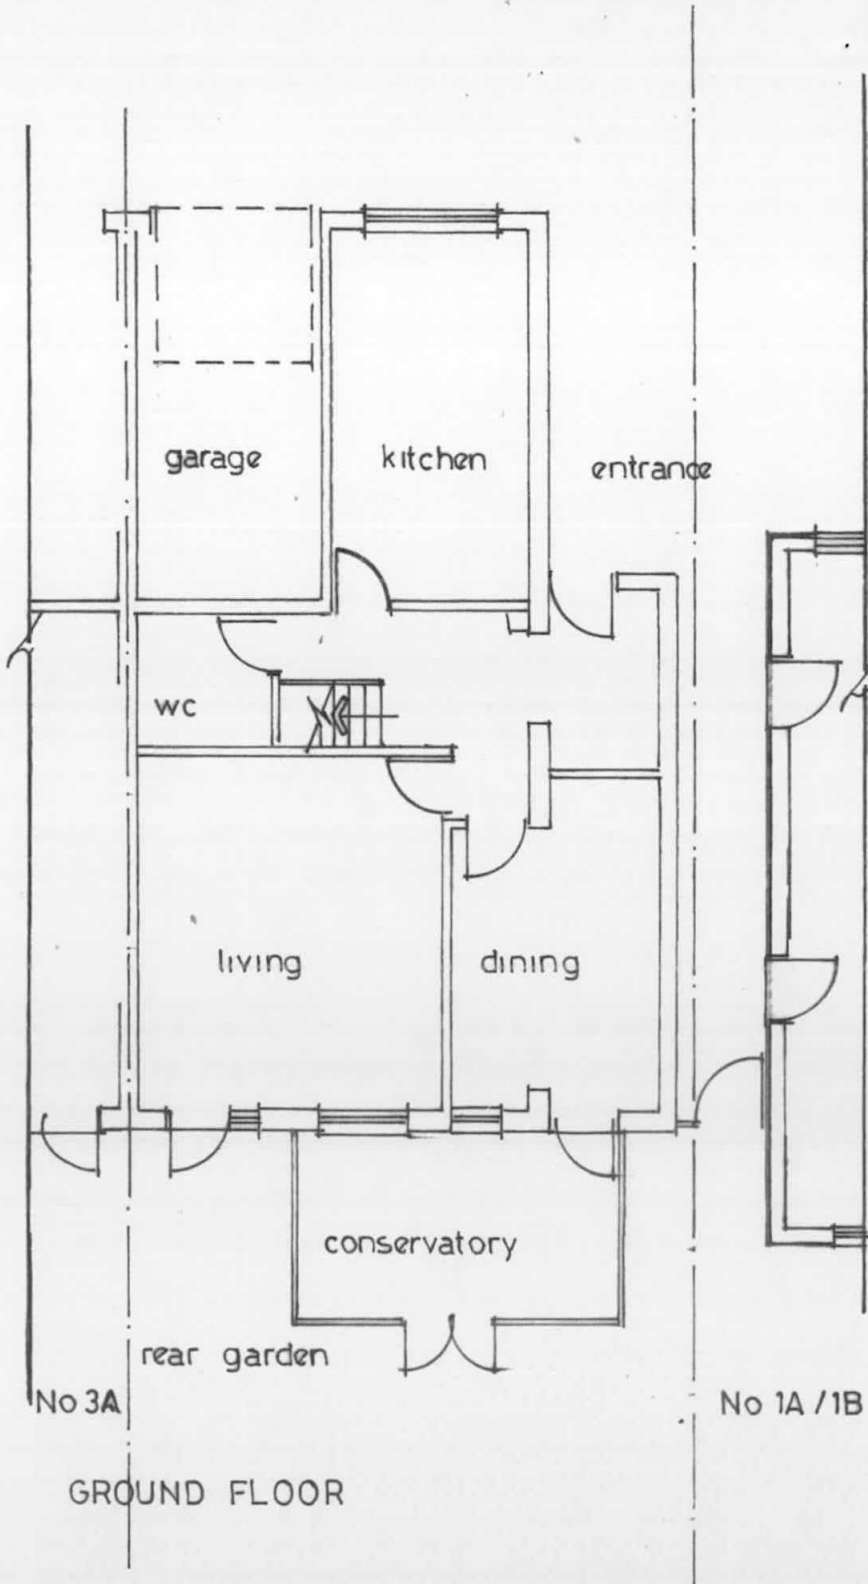

EXISTING FLOOR PLANS AND ELEVATIONS
OF:

1 NELLGROVE ROAD
UXBRIDGE

NR/ 01

1:100