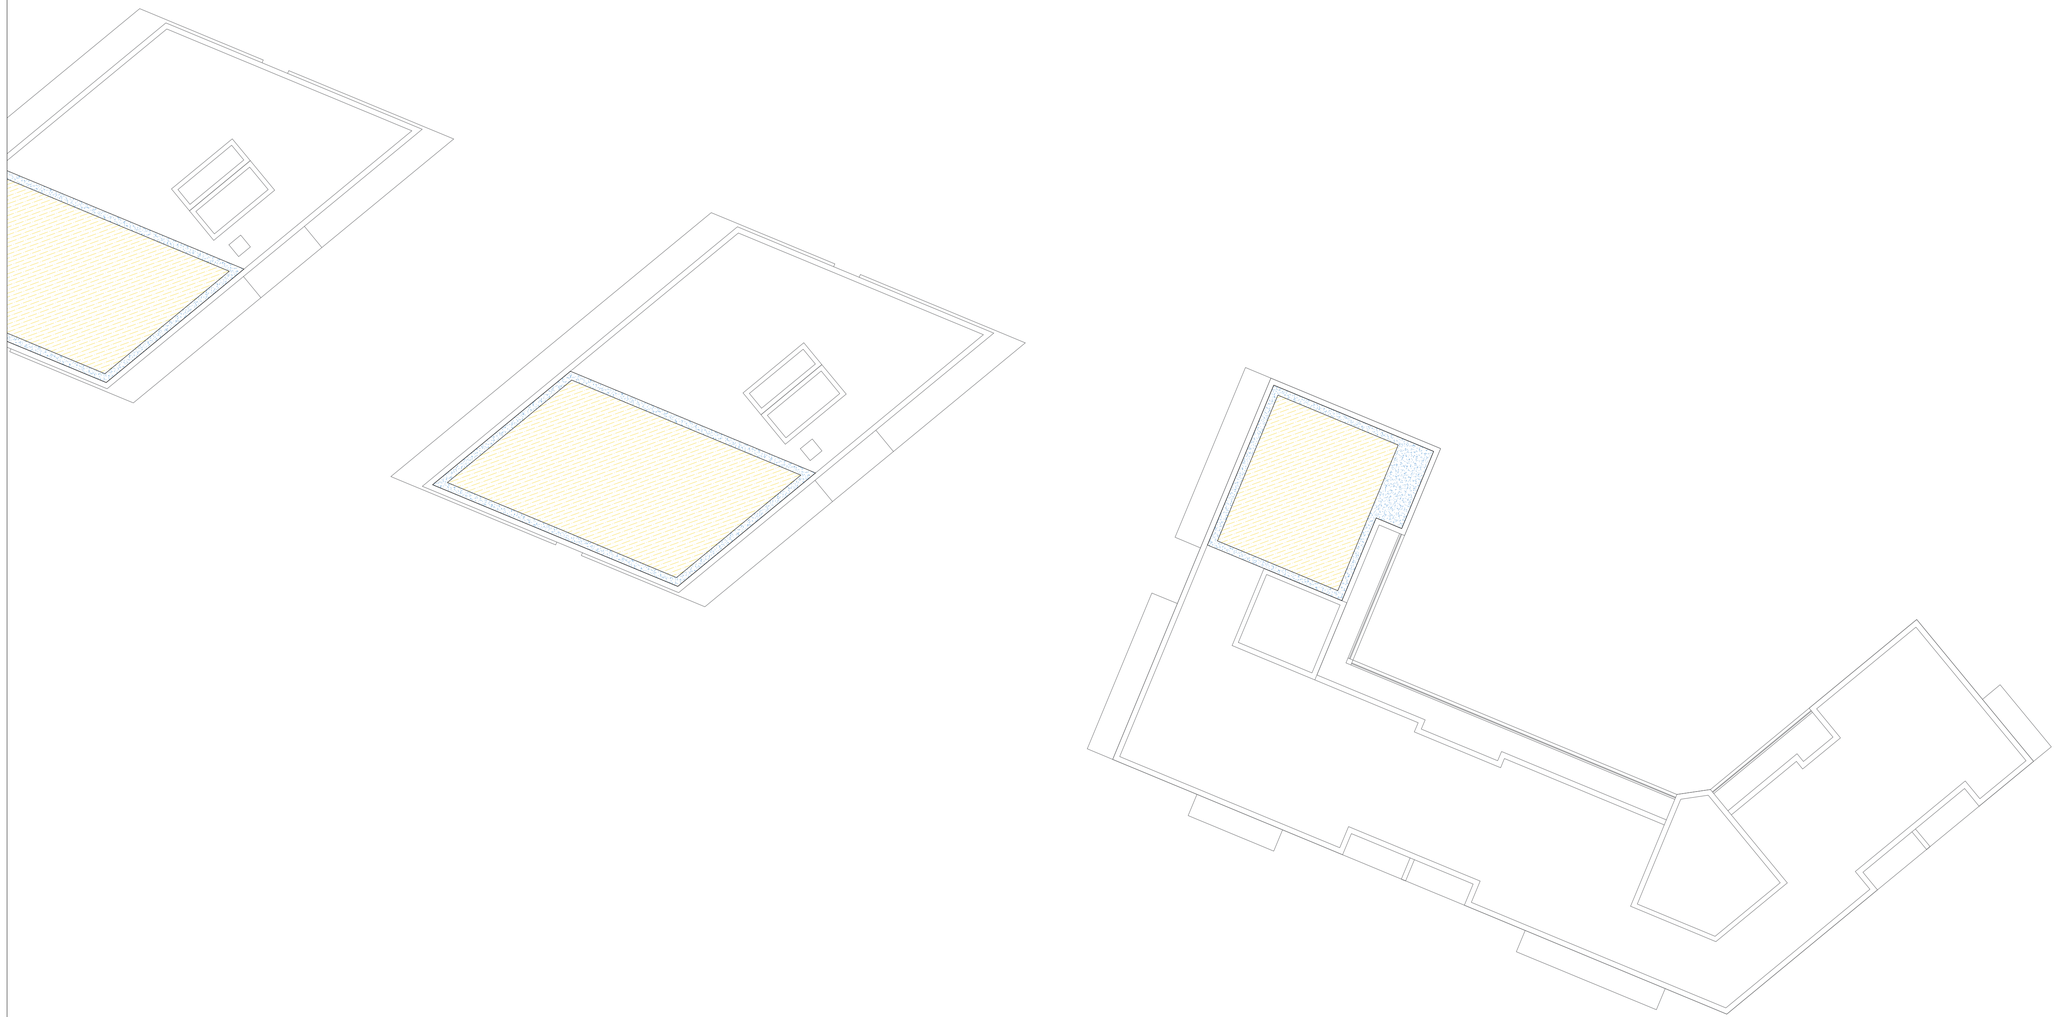

Scale 1:200

0 1 2 3 4 5 10 20m

N

Note:
The material contained in this document has been reproduced from an Ordnance Survey map with permissionof the Controller of Her Majesty's Stationery Office. Crown Copyright Licence number AL100035542

LANDSCAPE KEY

PROPOSED BUILDING LINE

EXTENSIVE GREEN ROOF
1400m²

FIRE BREAK SYSTEM
526m²

P02 31.12.2025 Updated green roof layout JT
P01 11.12.2025 Initial Issue JT
revision / date / description / drawn

Gloucester House,
399 Silbury Boulevard,
Milton Keynes,
Buckinghamshire
MK9 2AH
T 01908 303701
W www.enplan.net

client
Oak and Prosper

project
Ramada, South Ruislip

scale
1:200 @A1

date
DEC 2025

title
General Arrangment
Green Roof 2 of 2

drawn
JT

checked
DC

drawing number
1249-ENP-XX-05-DR-L-90302

revision
P02

issue
S3 - Suitable for Review & Comment

DO NOT SCALE FROM THIS DWG I DRAWING SUBJECT TO COPYRIGHT©