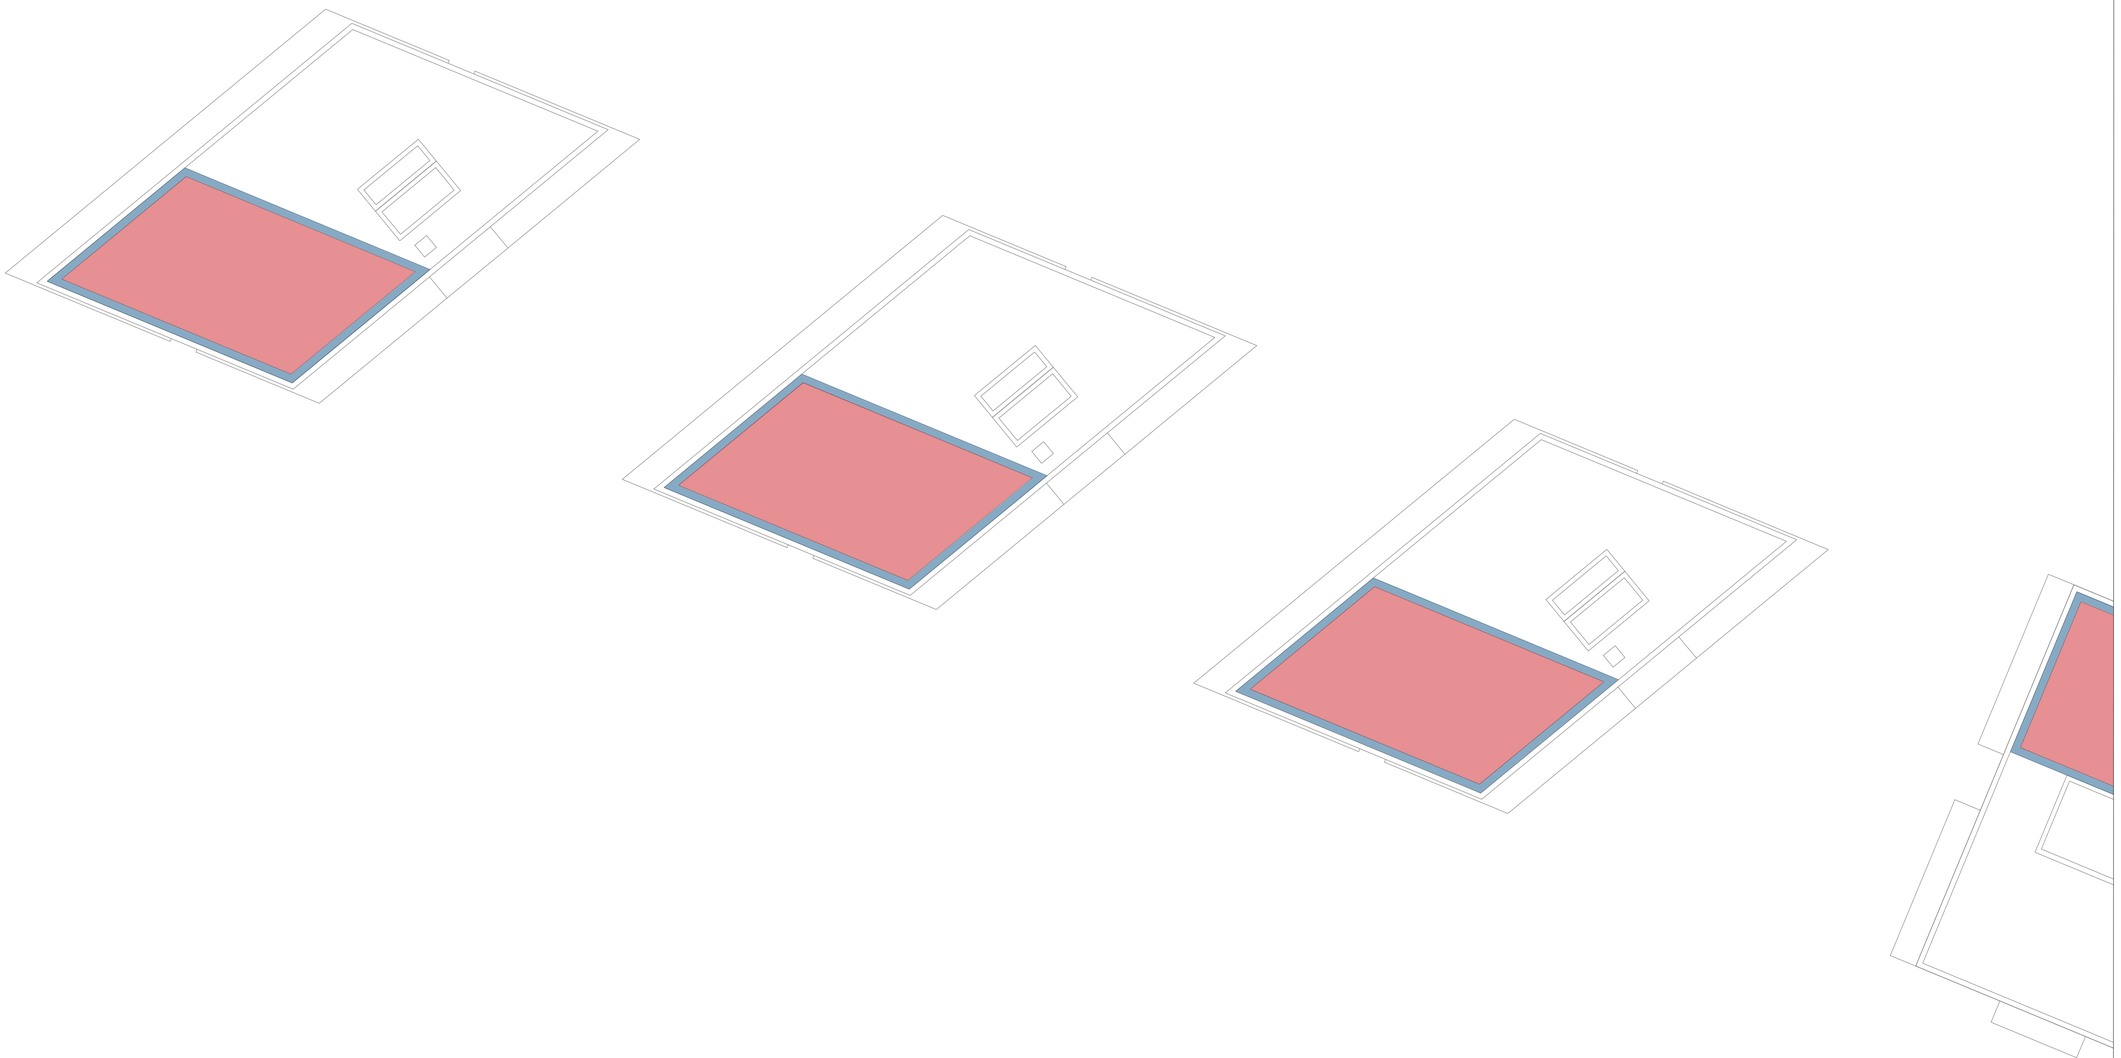

N

Note:
The material contained in this document has been reproduced from an Ordnance Survey map with permissionof the Controller of Her Majesty's Stationery Office. Crown Copyright Licence number AL100035542

EXTENSIVE GREEN ROOF 60-80mm
1400m²

PERMEABLE PAVING
526m²

Scale 1:200

0 1 2 3 4 5 10 20m

P02 31.12.2025 Updated green roof layout and UGF JT
P01 11.12.2025 Initial Issue JT
revision / date / description / drawn

Gloucester House,
399 Silbury Boulevard,
Milton Keynes,
Buckinghamshire
MK9 2AH

T 01908 303701
W www.enplan.net

client
Oak and Prosper

project
Ramada, South Ruislip

scale
1:200 @A1

date
DEC 2025

title
UGF Allocation
Green Roof 1 of 2

drawn
JT

checked
DC

drawing number
1249-ENP-XX-05-DR-L-90303

revision
P02

issue
S3 - Suitable for Review & Comment

DO NOT SCALE FROM THIS DWG I DRAWING SUBJECT TO COPYRIGHT©