


27 APR 2018

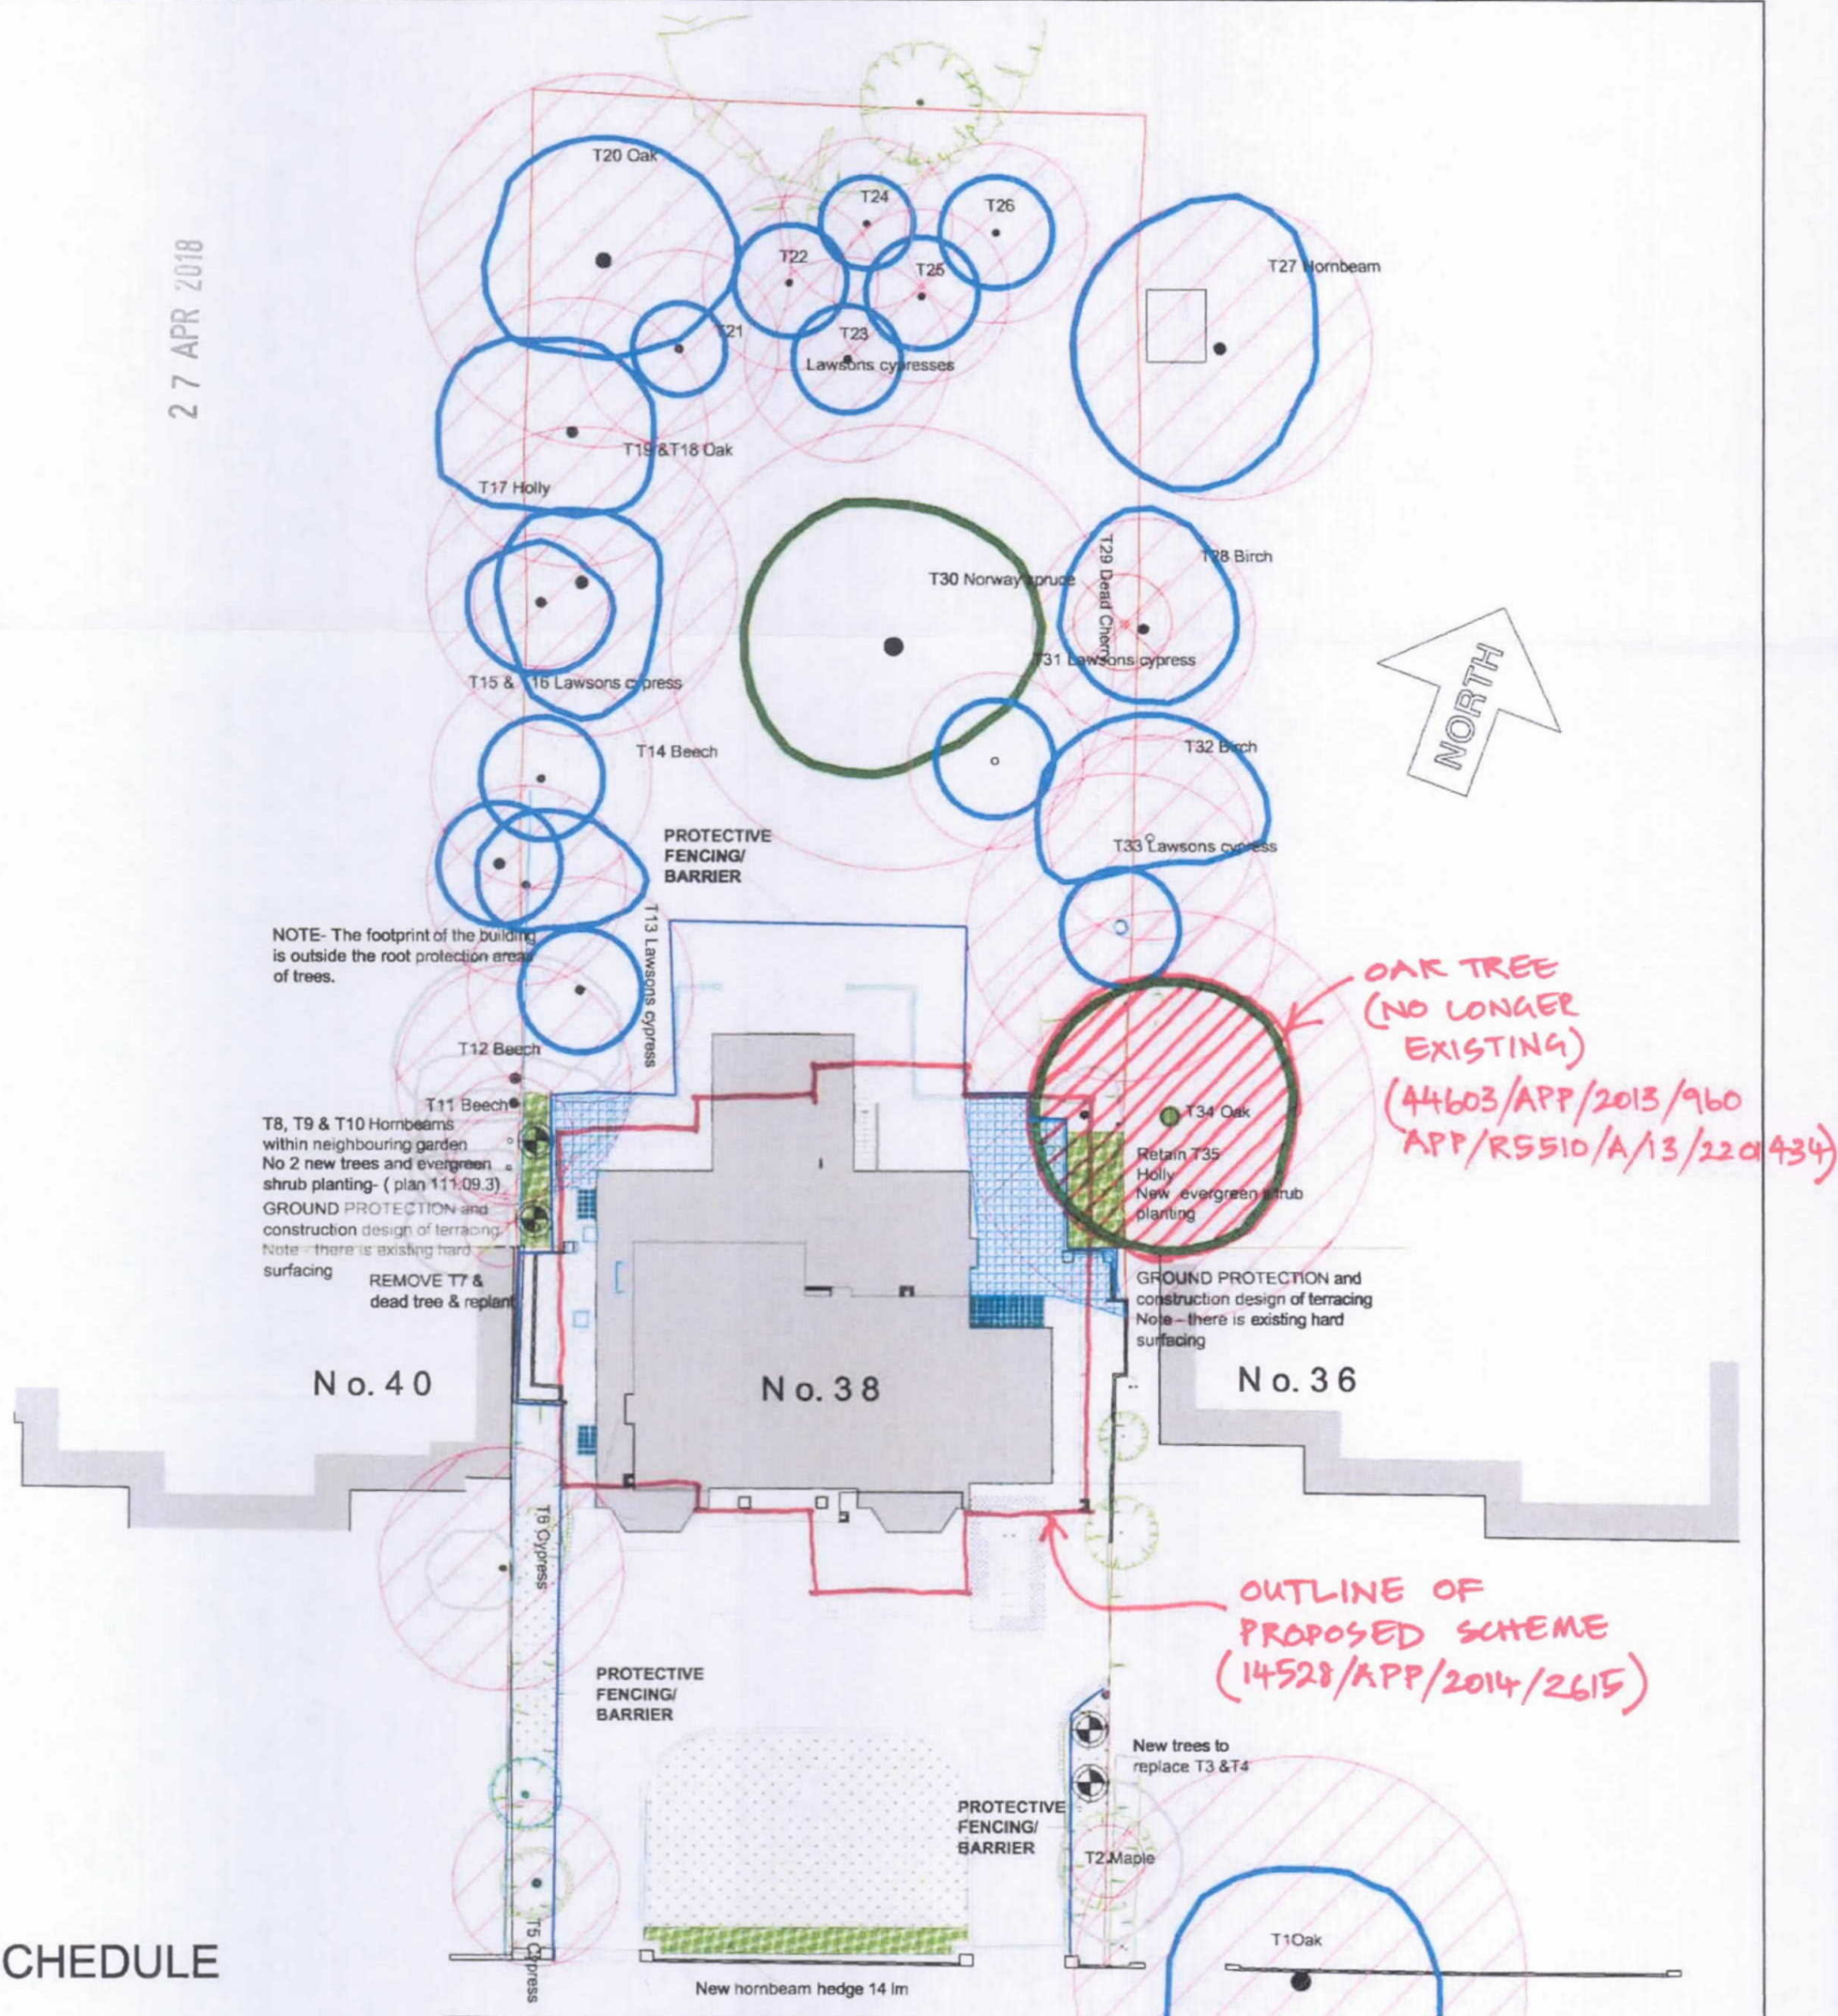

SCHEDULE

- A/B Quality trees- Trees to retain
- Trees to REMOVE
- Root protection area (RPA)
- Ground protection and terrace construction within RPA
- Protective fencing
- New planting of Advanced Nursery Stock Trees
- Small trees/ shrubs/ hedging

LINKS WAY

Scale bar

0 1 2 3 4 5 10

Revision D Omit Planting along east side of front garden
Revision C Omit outline of garage on previous scheme
Revision B Amended building footprint,
Revision A Amended building footprint,

Date 17 May 2010
Date 13 May 2010
Date 8 April 2010
Date 5.7 2009

Scheme 38 Linksway, Northwood		Date July 2009
Title Tree Protection Plan	NOTES ADDED BY BW SEABROOK ARCHITECTS LLP, CHESHAM	Drawn by E.J.G
Scale 1:2000	NTS	Job No 111.09
Elizabeth Greenwood C.M.L.I., F.Arbor.A. 10 Knight Street, Sawbridgeworth, Herts, CM21 9AT. Tel 01279 722381 mobile 07746867402, email lzgreenwood@yahoo.co.uk		24/09/2014. Drg No 111.09.2D