



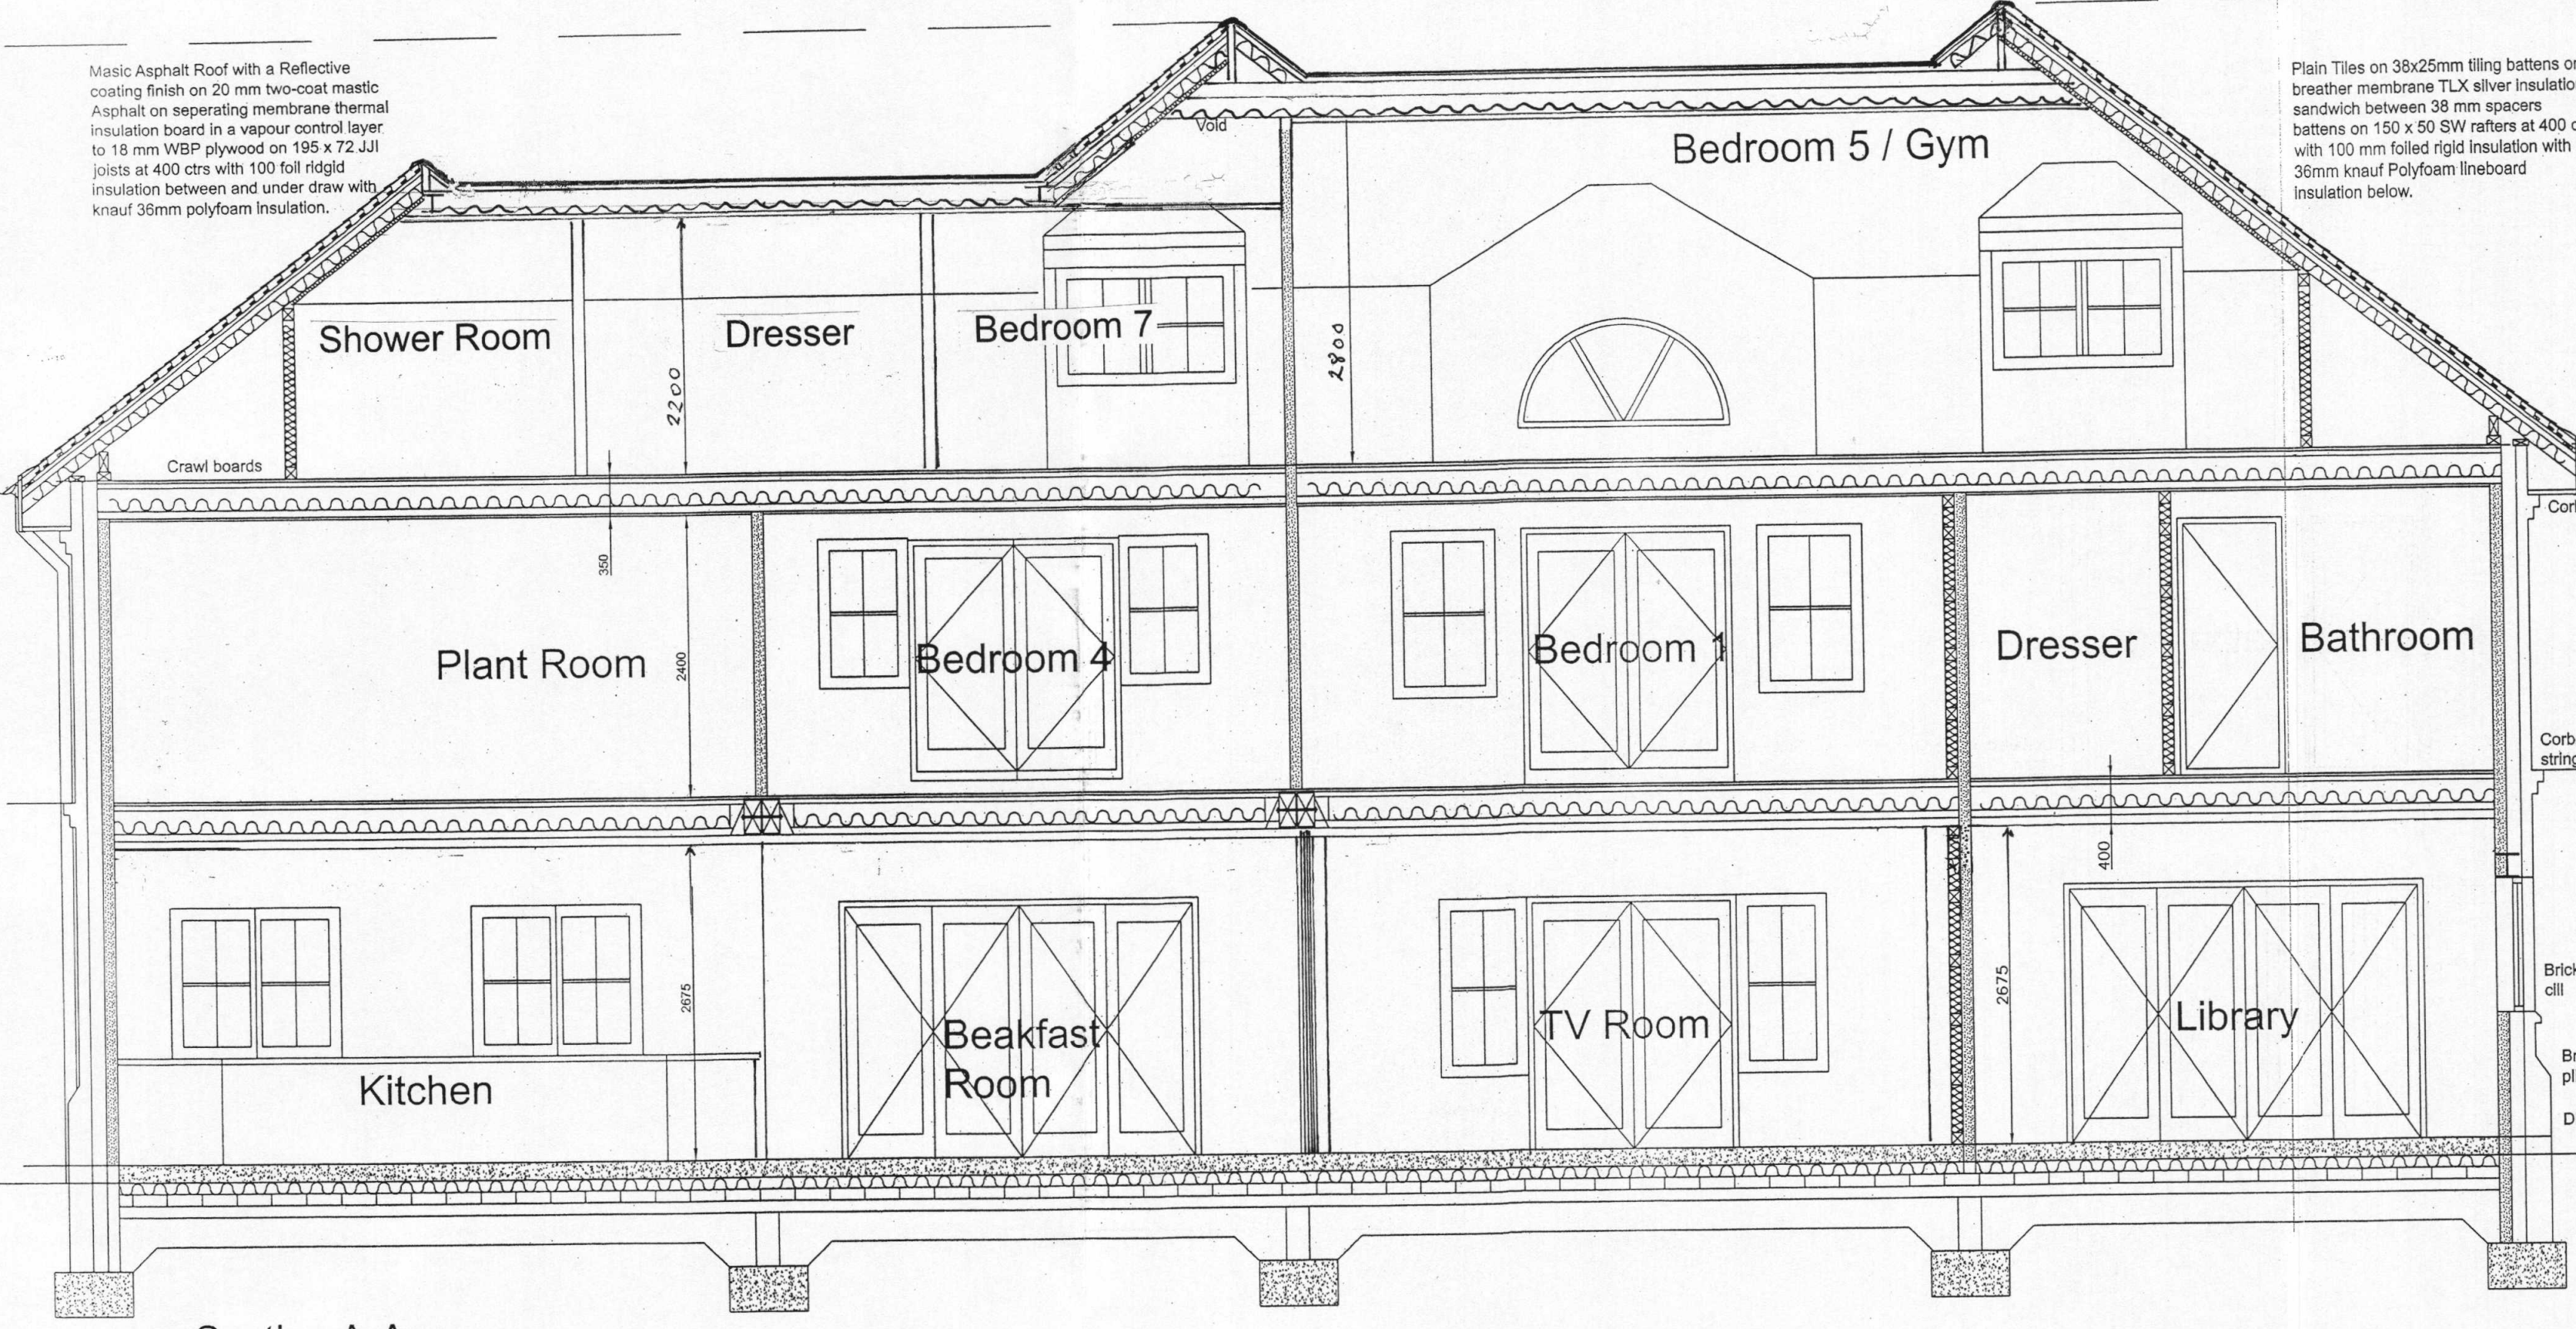

Section A-A

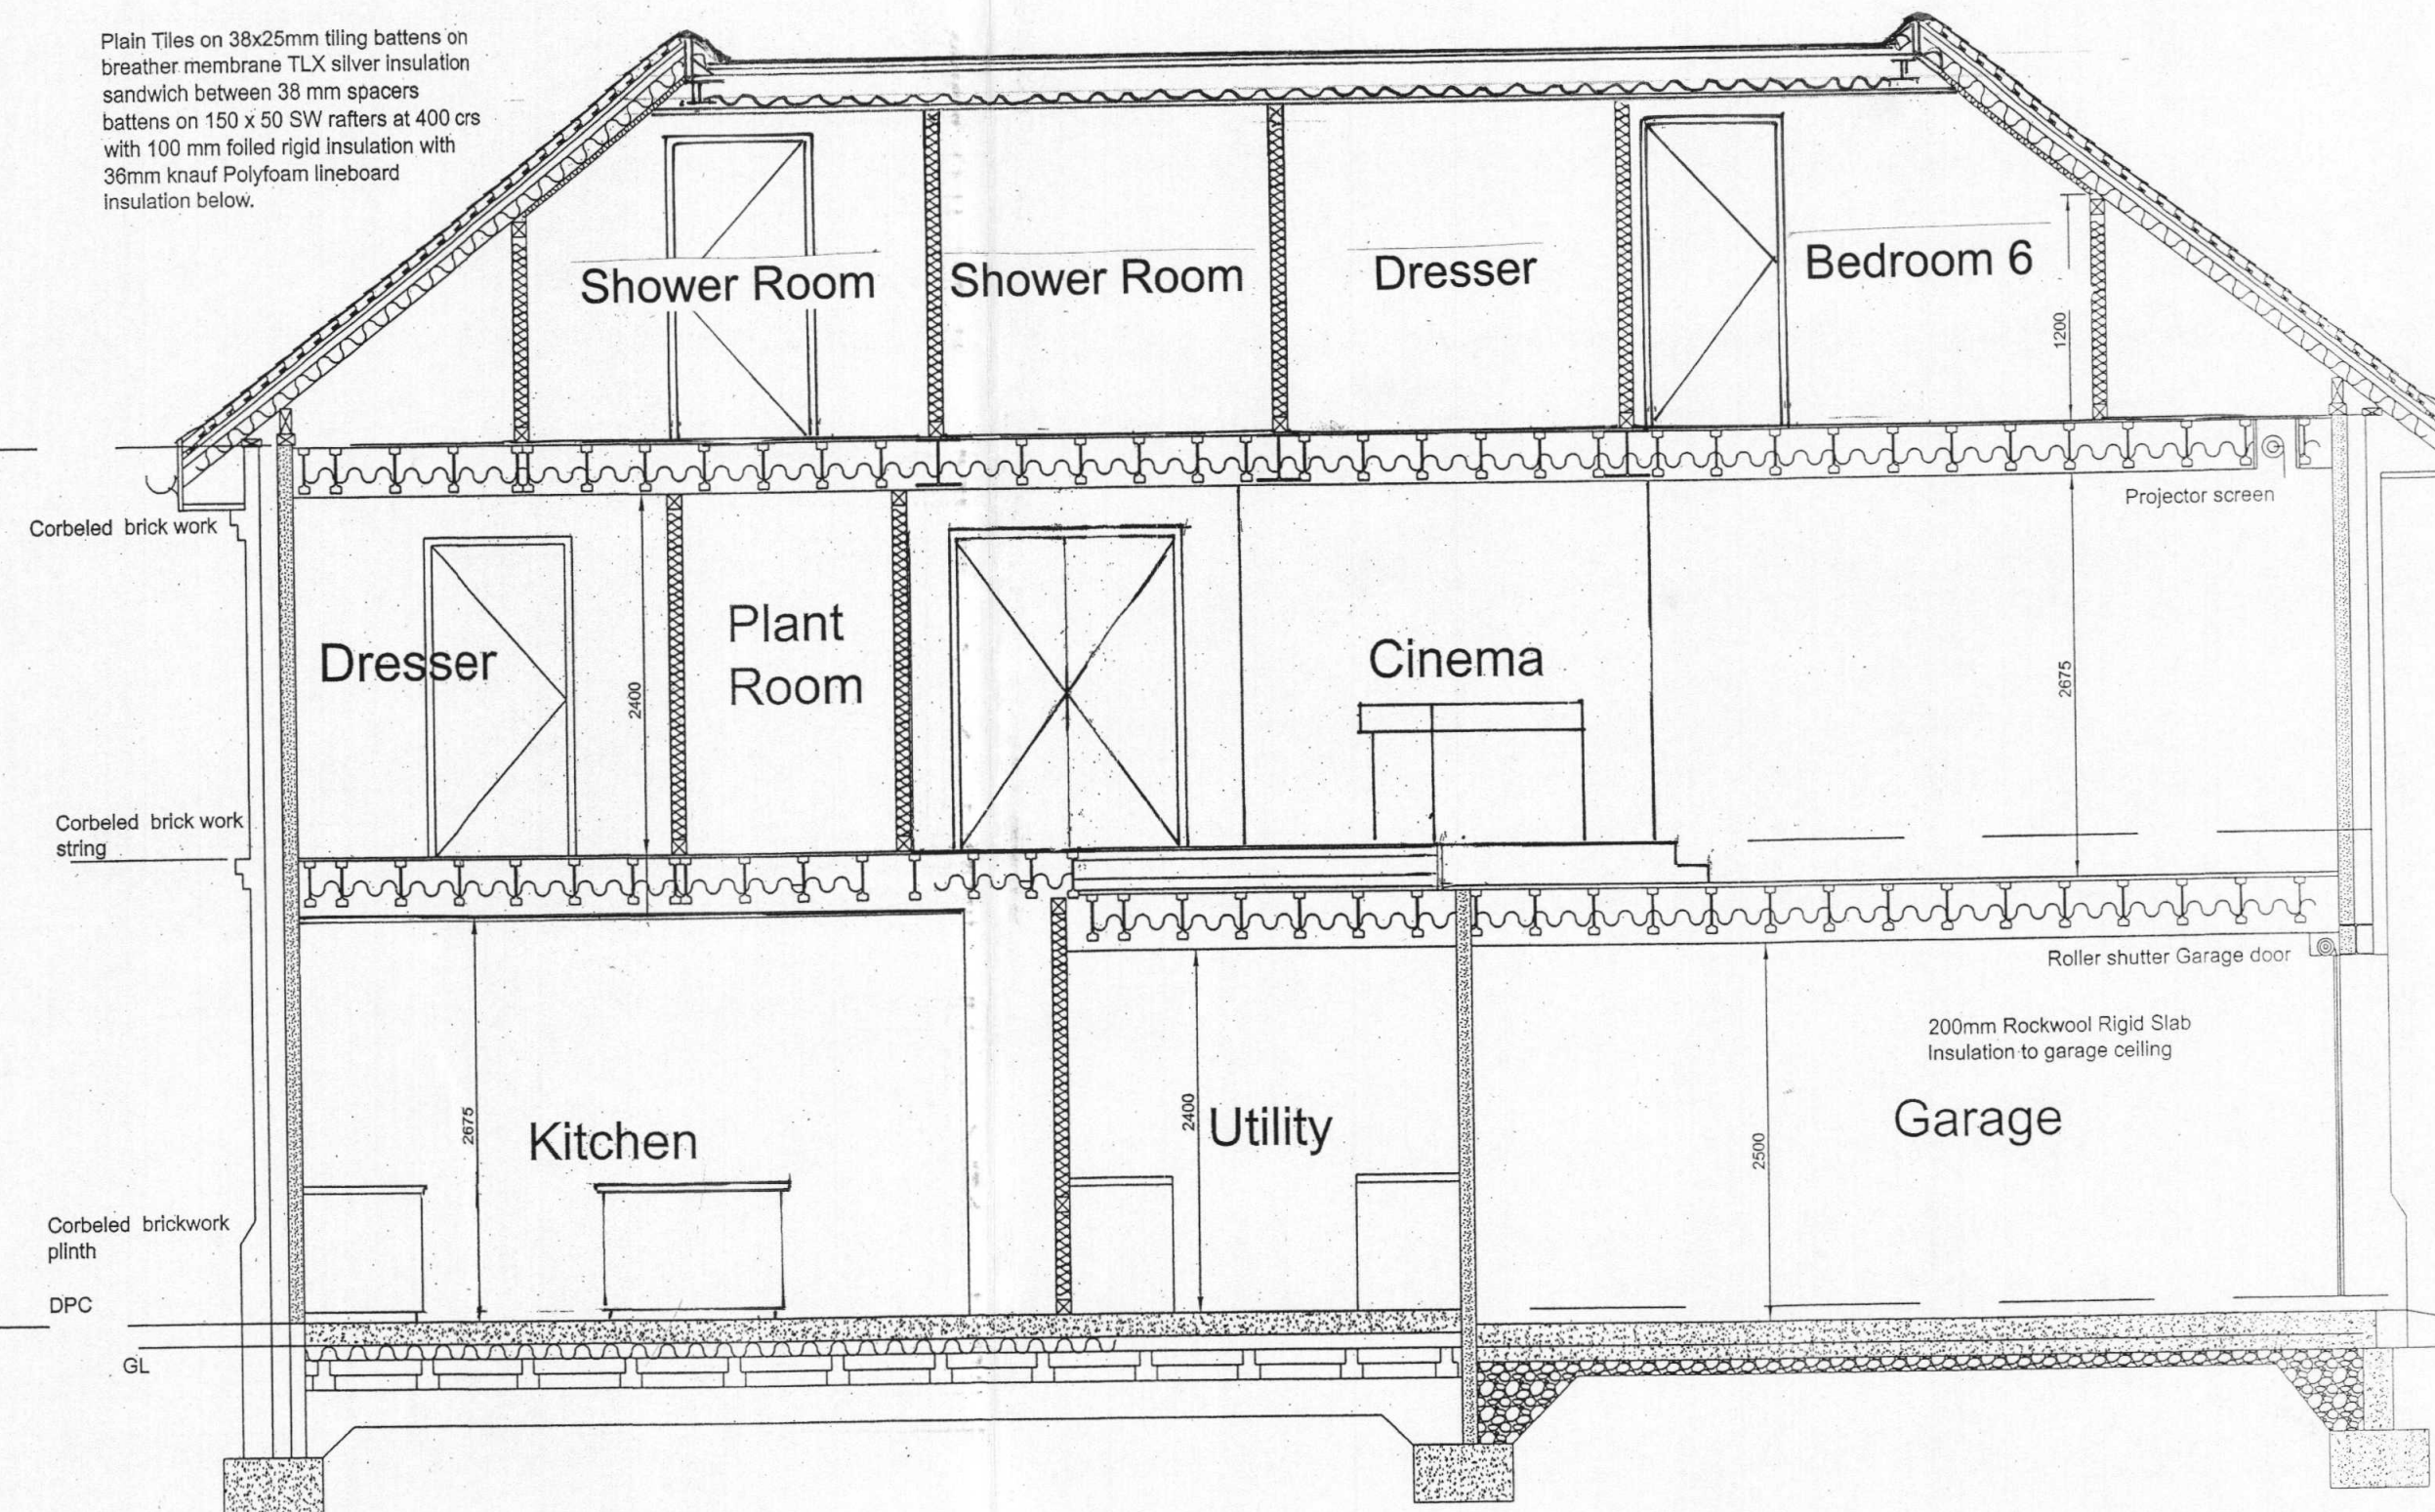

Section B-B


NOTE:
 -For foundation & ground floor construction details see drawing no. 17.
 -For first floor construction details see drawing no. 11.
 -For second floor construction details see drawing no. 12.
 -For roof construction details see drawing no. 13.

Max. Ridge Height
61150

Second Floor
57425

First Floor
54675

Ground Floor
51600

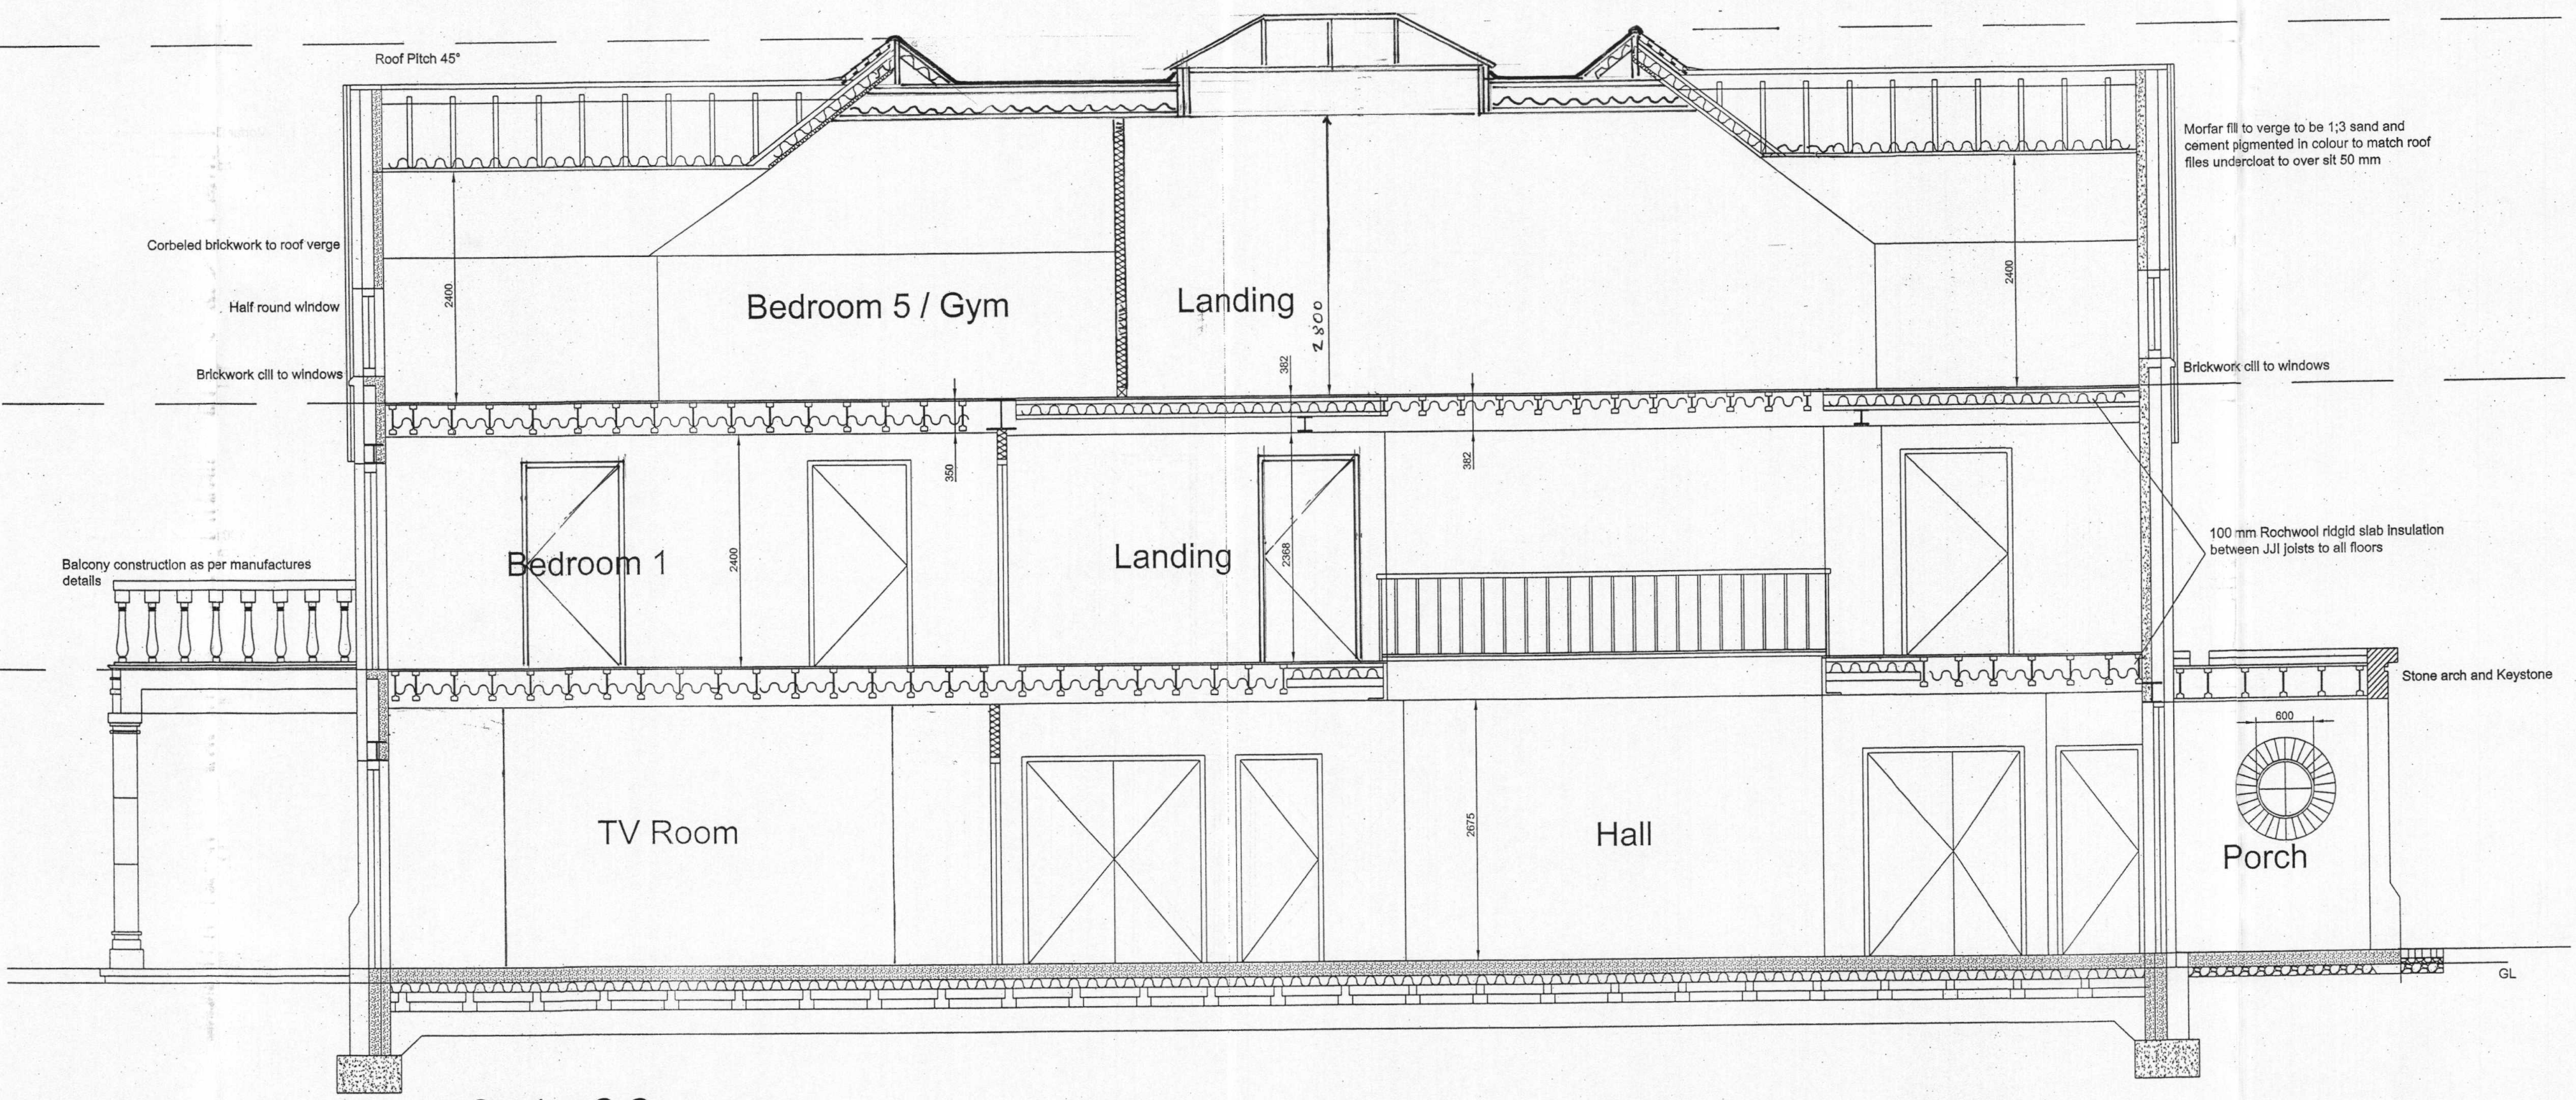

Section C-C

27 APR 2018

DRAWING DESCRIPTION:	DATE:	PROJECT: 38 Links Way Northwood HA6 2XB
Proposed Sections	October 2015	
DRAWING REF:	REV:	
38LinksWay-15-16-PS 09 c	SCALE:	
	1:50 @A1	