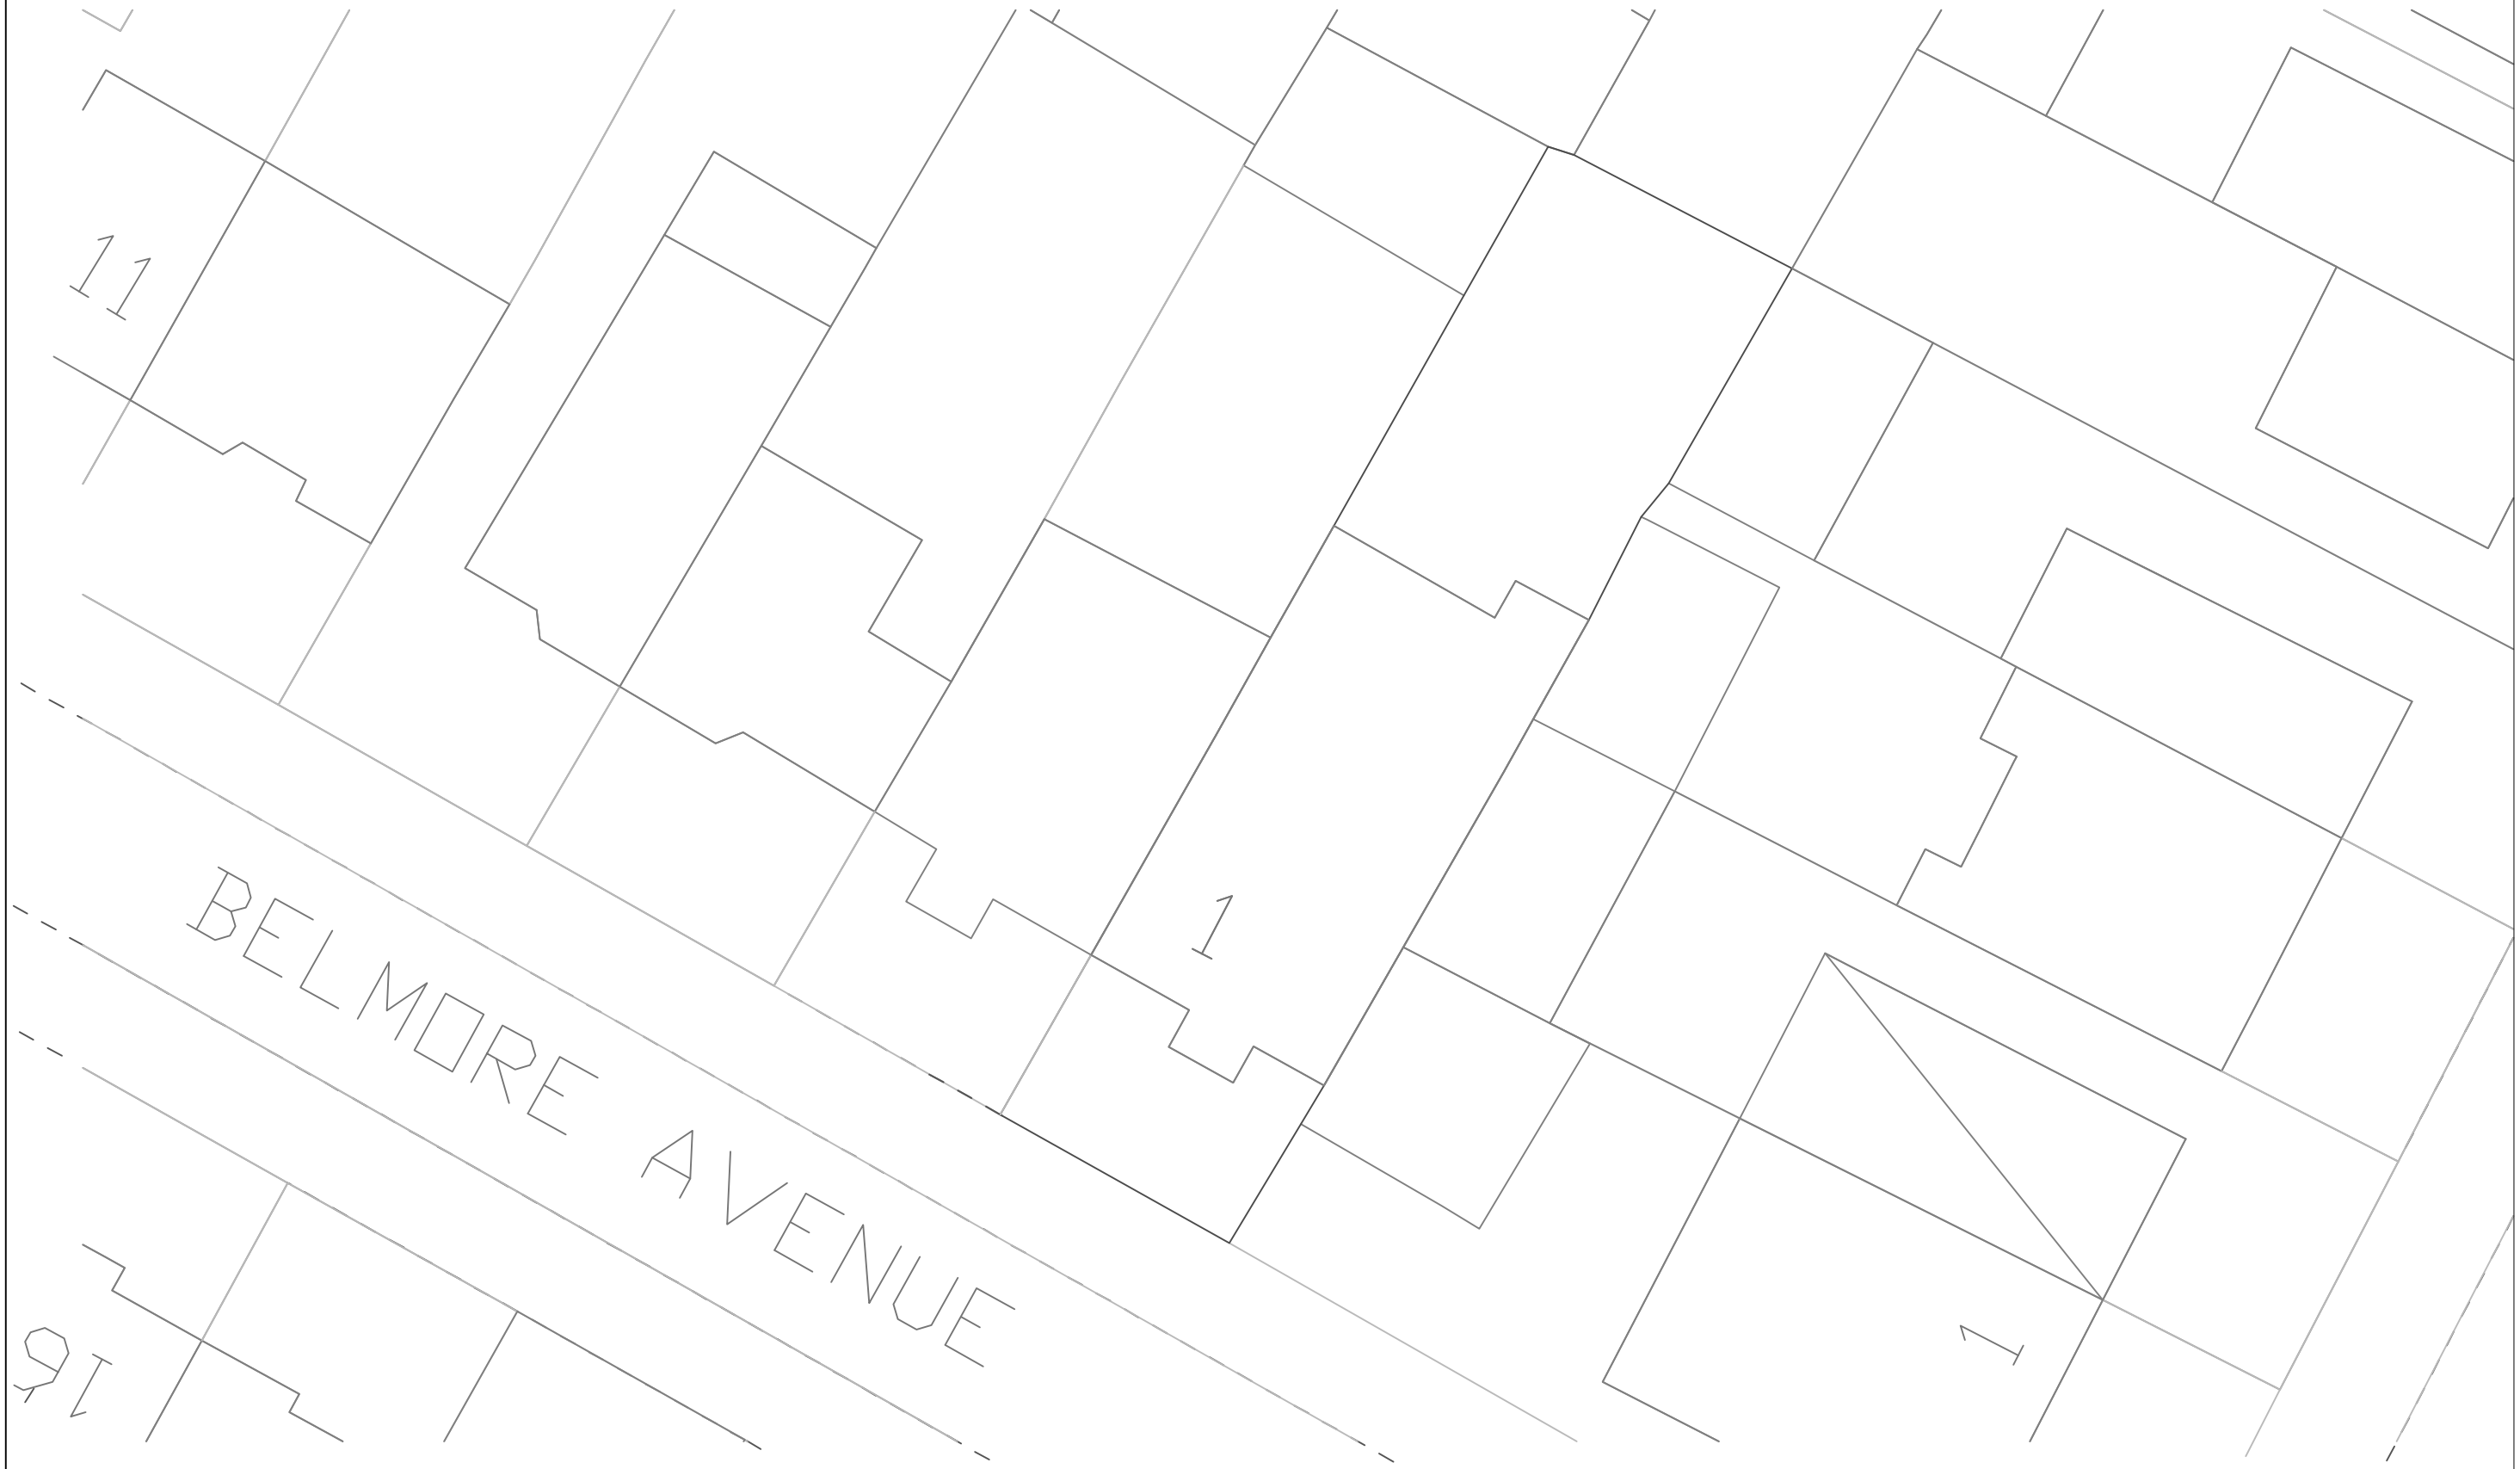

EXISTING SITE BLOCK PLAN

SCALE BAR 1:200

NOTES:

1. This drawing is to be read in conjunction with all relevant Architects and Engineers drawings
2. Only figured dimensions are to be used for construction
3. All dimensions are to be verified on site prior to work commencing
4. All temporary works are the responsibility of the contractor

Copyright ©

Infinite Building Journey
Architecture. Structure. Survey.
J.BALASINGAM
TEL: 07500043858
www.ibjconsultant.com

CLIENT : MR. KESAVAN	DRAWN BY : B.J DESIGNED BY : B.J	REVISION :	
PROJECT : 1 Belmore Avenue Hayes UB4 0RB.	TITLE : PROPOSED DOUBLE STOREY SIDE EXTENSION	DRAWING NO : BJ/2024/034/02 DATE : 30/05/2024	SCALE : 1:200 ORG.SIZE : A3