RevNo	Revision note	Date	Signature	Checked
RevA	Front door relocated & dormer omitted	07.03.2022		
RevB	Front dormer replaced with rooflight	09.09.2022		

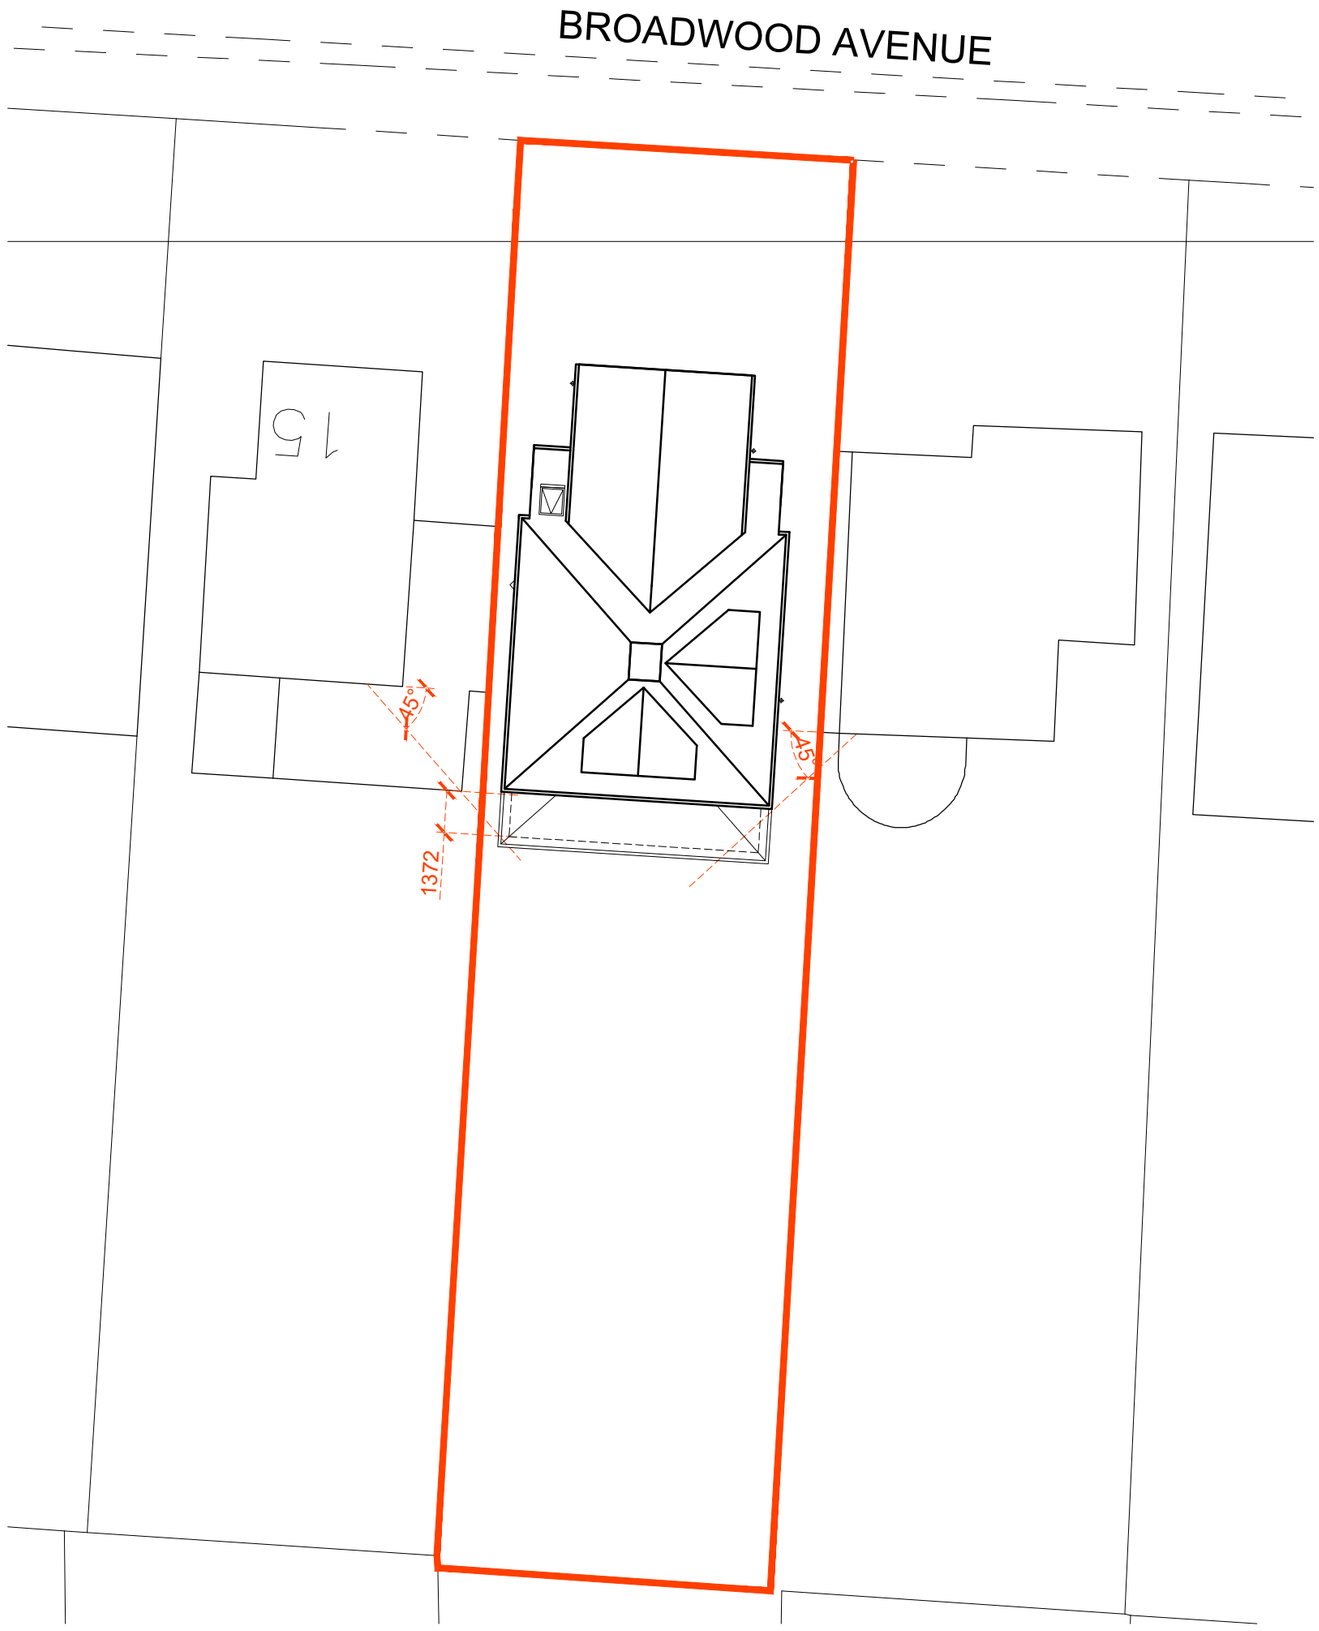

1 LOCATION PLAN - PROPOSED
Scale: 1:1250

20 0 20 40 60 80 100

2 SITE PLAN - PROPOSED
Scale: 1:200

0 5m 15m 20m

YOUR LIVING SPACE ©

NEW BUILD REPLACEMENT DWELLING
17 Broadwood Avenue, Ruilsip. HA4 7XS

PROPOSED LOCATION/SITEPLAN

Scale: 1:1250/1:200 @ A3	DEC 2021	Dwg. 21_142_P0B

General Notes: 1. Copyright: this drawing cannot be reproduced without the consent of the owner; 2. Do not scale from this drawing. All dimension are to be checked on site.; 3. All dimensions, levels and drain lines to be checked on site prior to commencement of work. Any discrepancies should be brought to the designers attention.