RevNo	Revision note	Date	Signature	Checked
RevA	Front door relocated & dormer omitted	07.03.2022		
RevB	Front dormer replaced with rooflight; front door level threshold note WC furniture details added to show Part M compliance	22.08.2022		

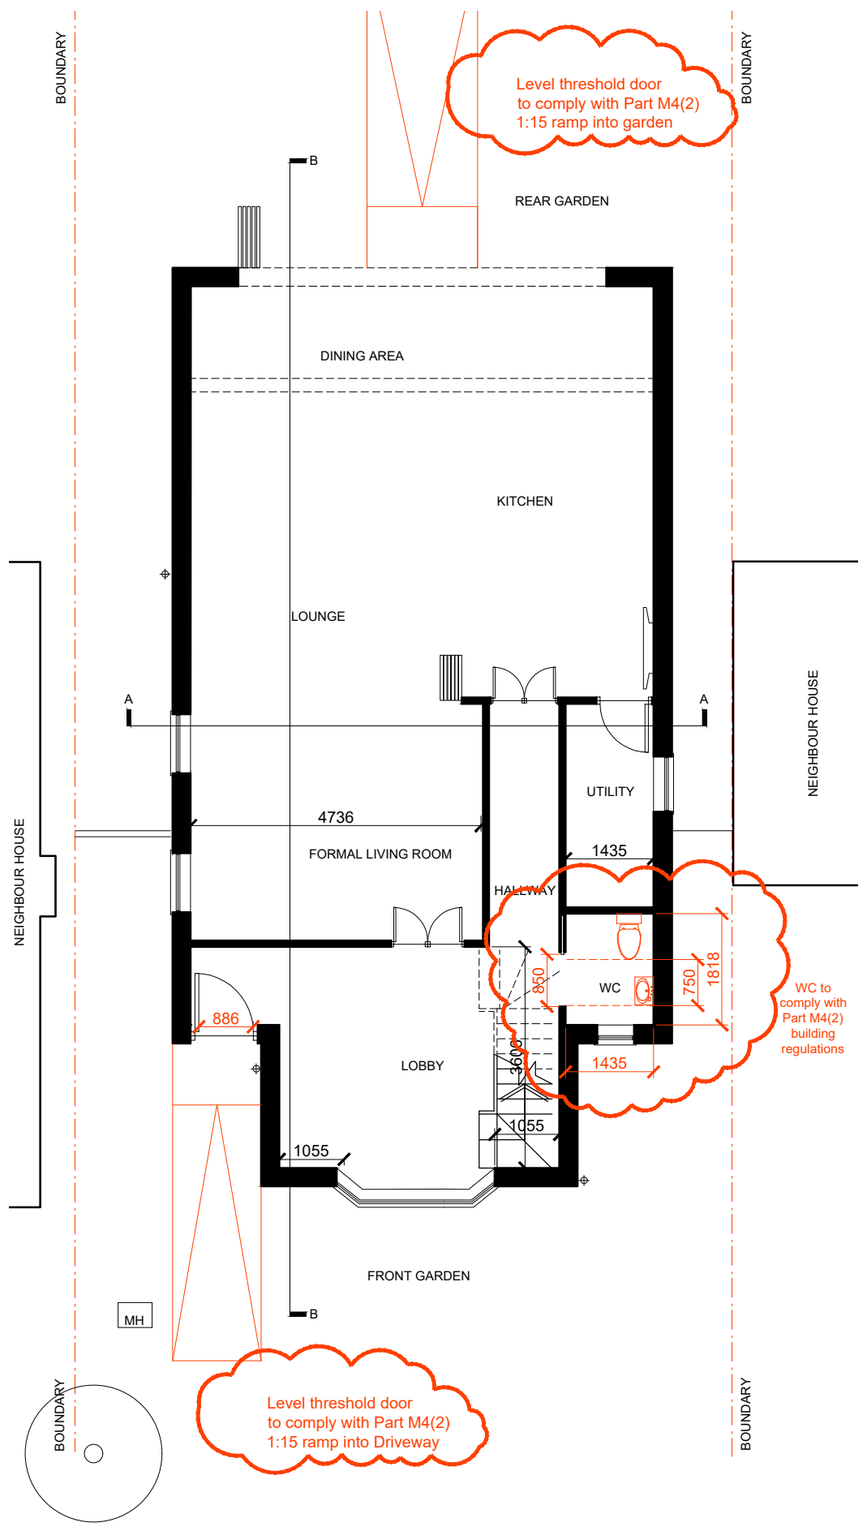

1 GROUND FLOOR PLAN - PROPOSED
Scale: 1:100

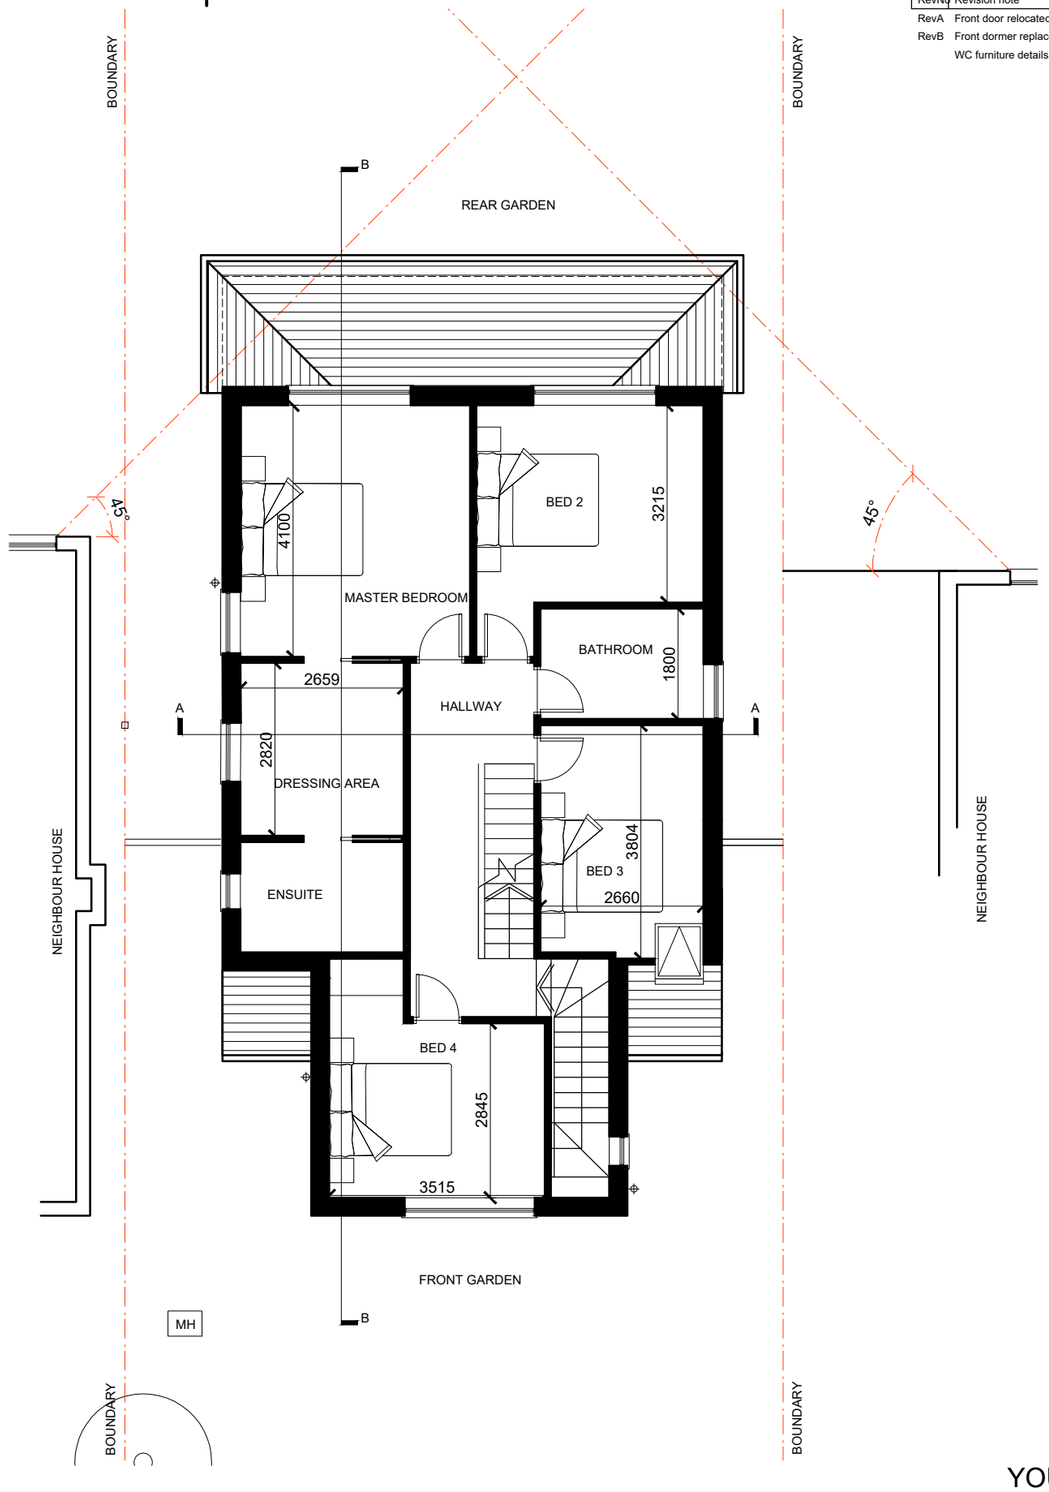

2 FIRST FLOOR PLAN - PROPOSED
Scale: 1:100

0 1m 2m 3m 4m 5m

YOUR LIVING SPACE ©

NEW BUILD REPLACEMENT DWELLING
17 Broadwood Avenue, Ruilsip. HA4 7XS

PROPOSED PLANS

Scale:	1:100 @ A3	DEC 2021	Dwg.	21_142_P1B

General Notes: 1. Copyright: this drawing cannot be reproduced without the consent of the owner; 2. Do not scale from this drawing. All dimension are to be checked on site prior to commencement of work. Any discrepancies should be brought to the designers attention; 3. All dimensions, levels and drain lines to be checked on site prior to commencement of work. Any discrepancies should be brought to the designers attention.