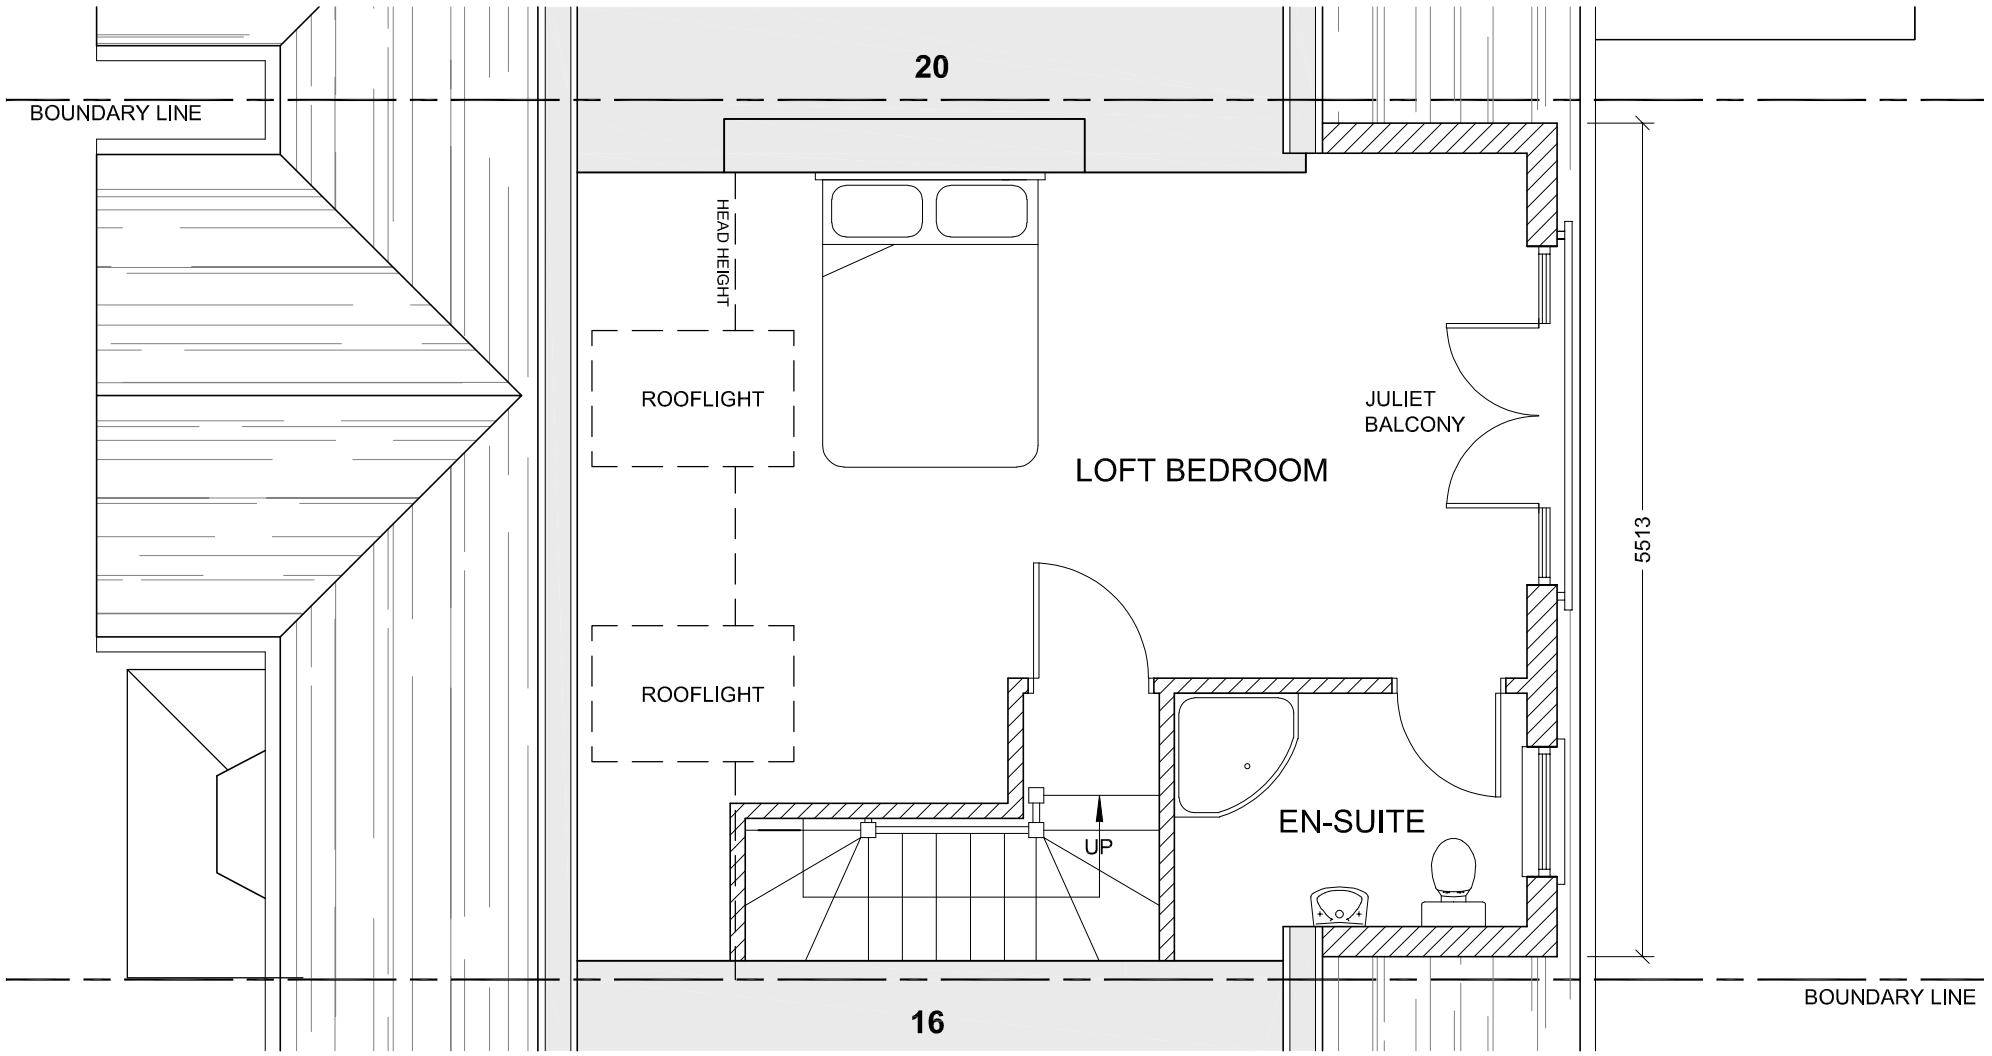

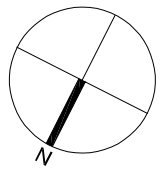

0 Metres 1.0 1.5 2.0

Scale 1:50

INTERNAL LAYOUT	FEB 2022	A
AMENDMENTS	DATE	REV.

Dimensions, areas and levels where given are only approximate and subject to site survey. All dimensions are to be checked on site. Figured dimensions only are to be taken from this drawing. This drawing is to be read in conjunction with all relevant consultants and/or specialists drawings/documents and any discrepancies or variations are to be notified to the architect before the affected work commences. This drawing is copyright and remains the property of the Architects.

bernard murray design
chartered architect
WWW.BMURRAYDESIGN.CO.UK
78 BRIDGE ROAD, UXBRIDGE, MIDDLESEX UB82QW
TEL: 07958 471714 EMAIL: BMURRAYDESIGN@YAHOO.CO.UK

PROJECT
18 DARTMOUTH ROAD
RUISLIP
HA4 0DB

CLIENT
SEAMUS & EIMEAR COPPINGER

DRAWING
PROPOSED LOFT FLOOR PLAN
LOFT

SCALE	1:50 @ A3	DRAWING NUMBER	REV.
DATE	JAN 2022	1164-8	A
DRAWN	BM		