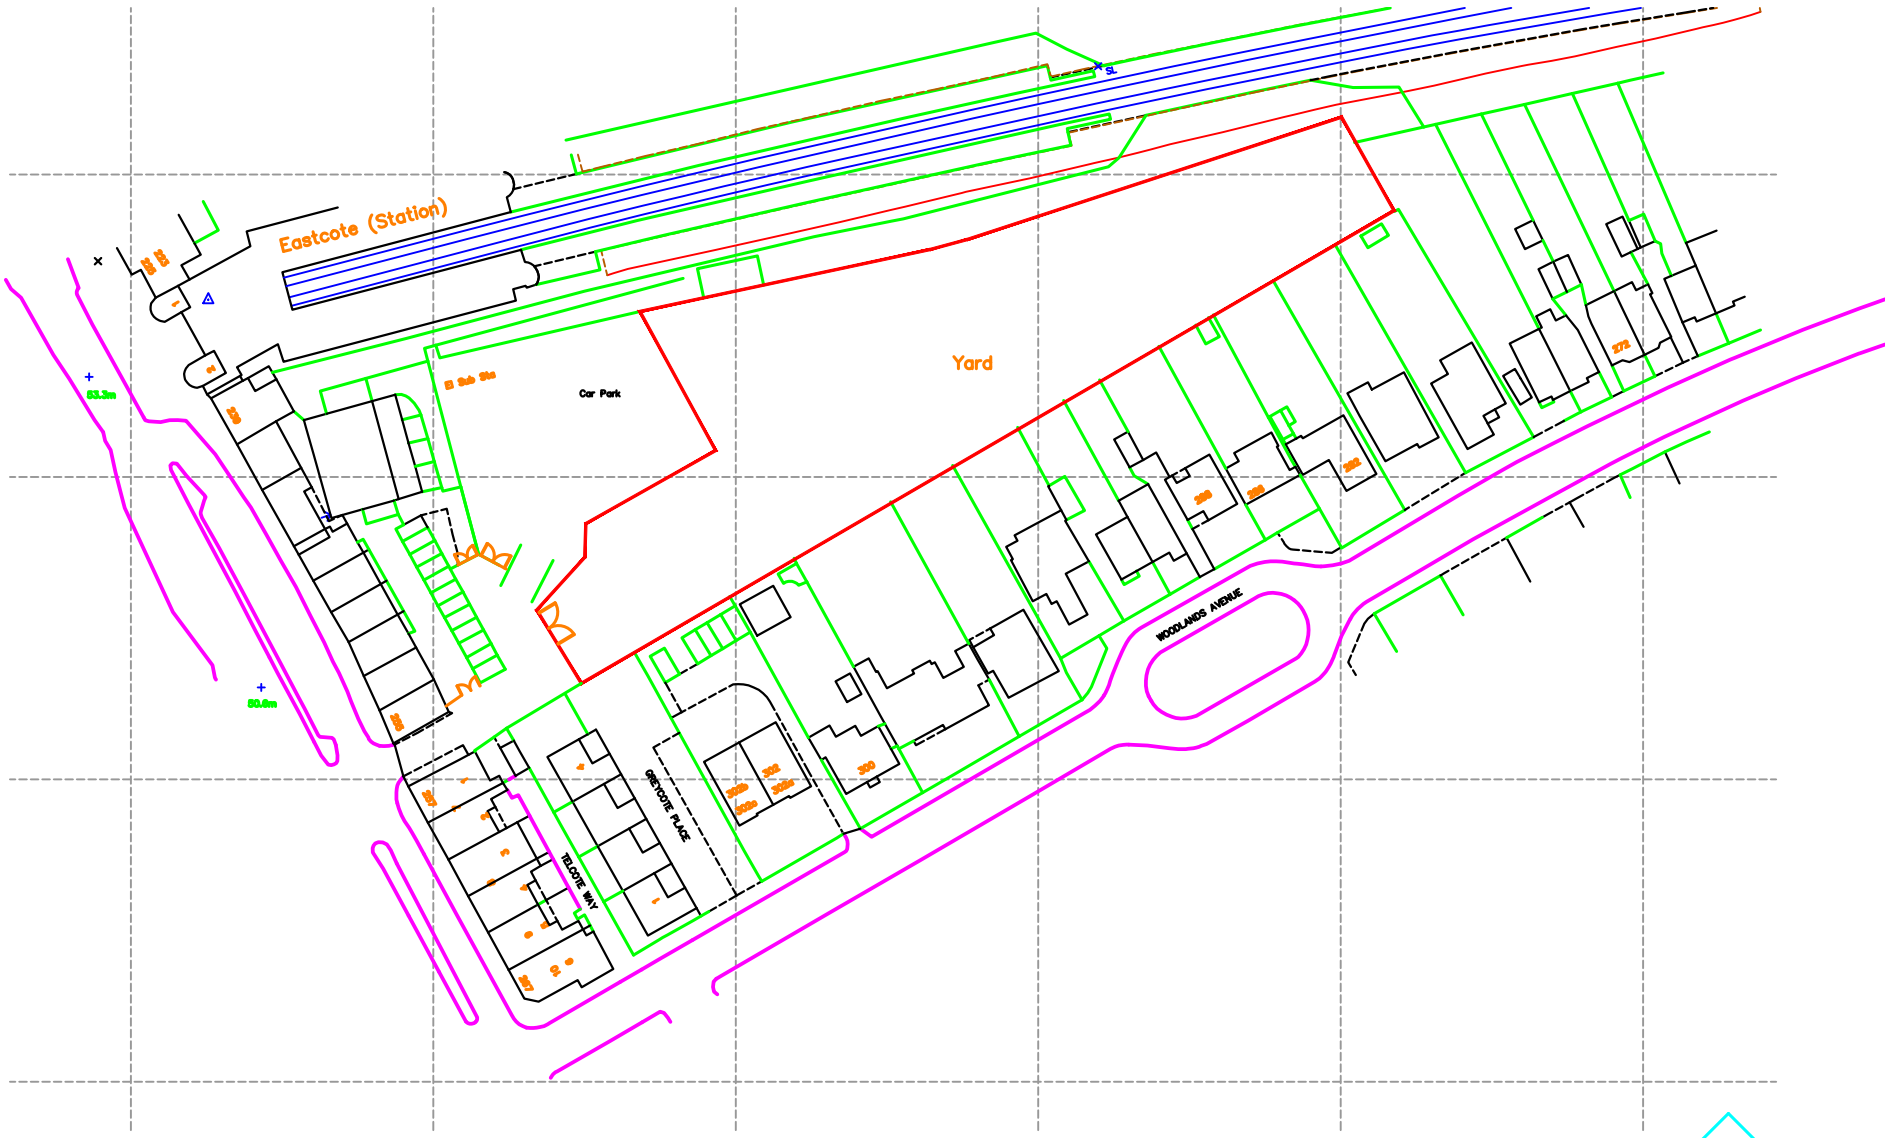

Ordnance Survey (c) Crown Copyright 2025. All rights reserved. Licence number 100022432

Location plan

DWG No. 3391-SK1 Scale 1:1250

N

0 10M 50M 100M

5M 20M

YARD ADJ EASTCOTE RAILWAY STATION
FIELD END ROAD, RUISLIP, HA4 9NJ.