


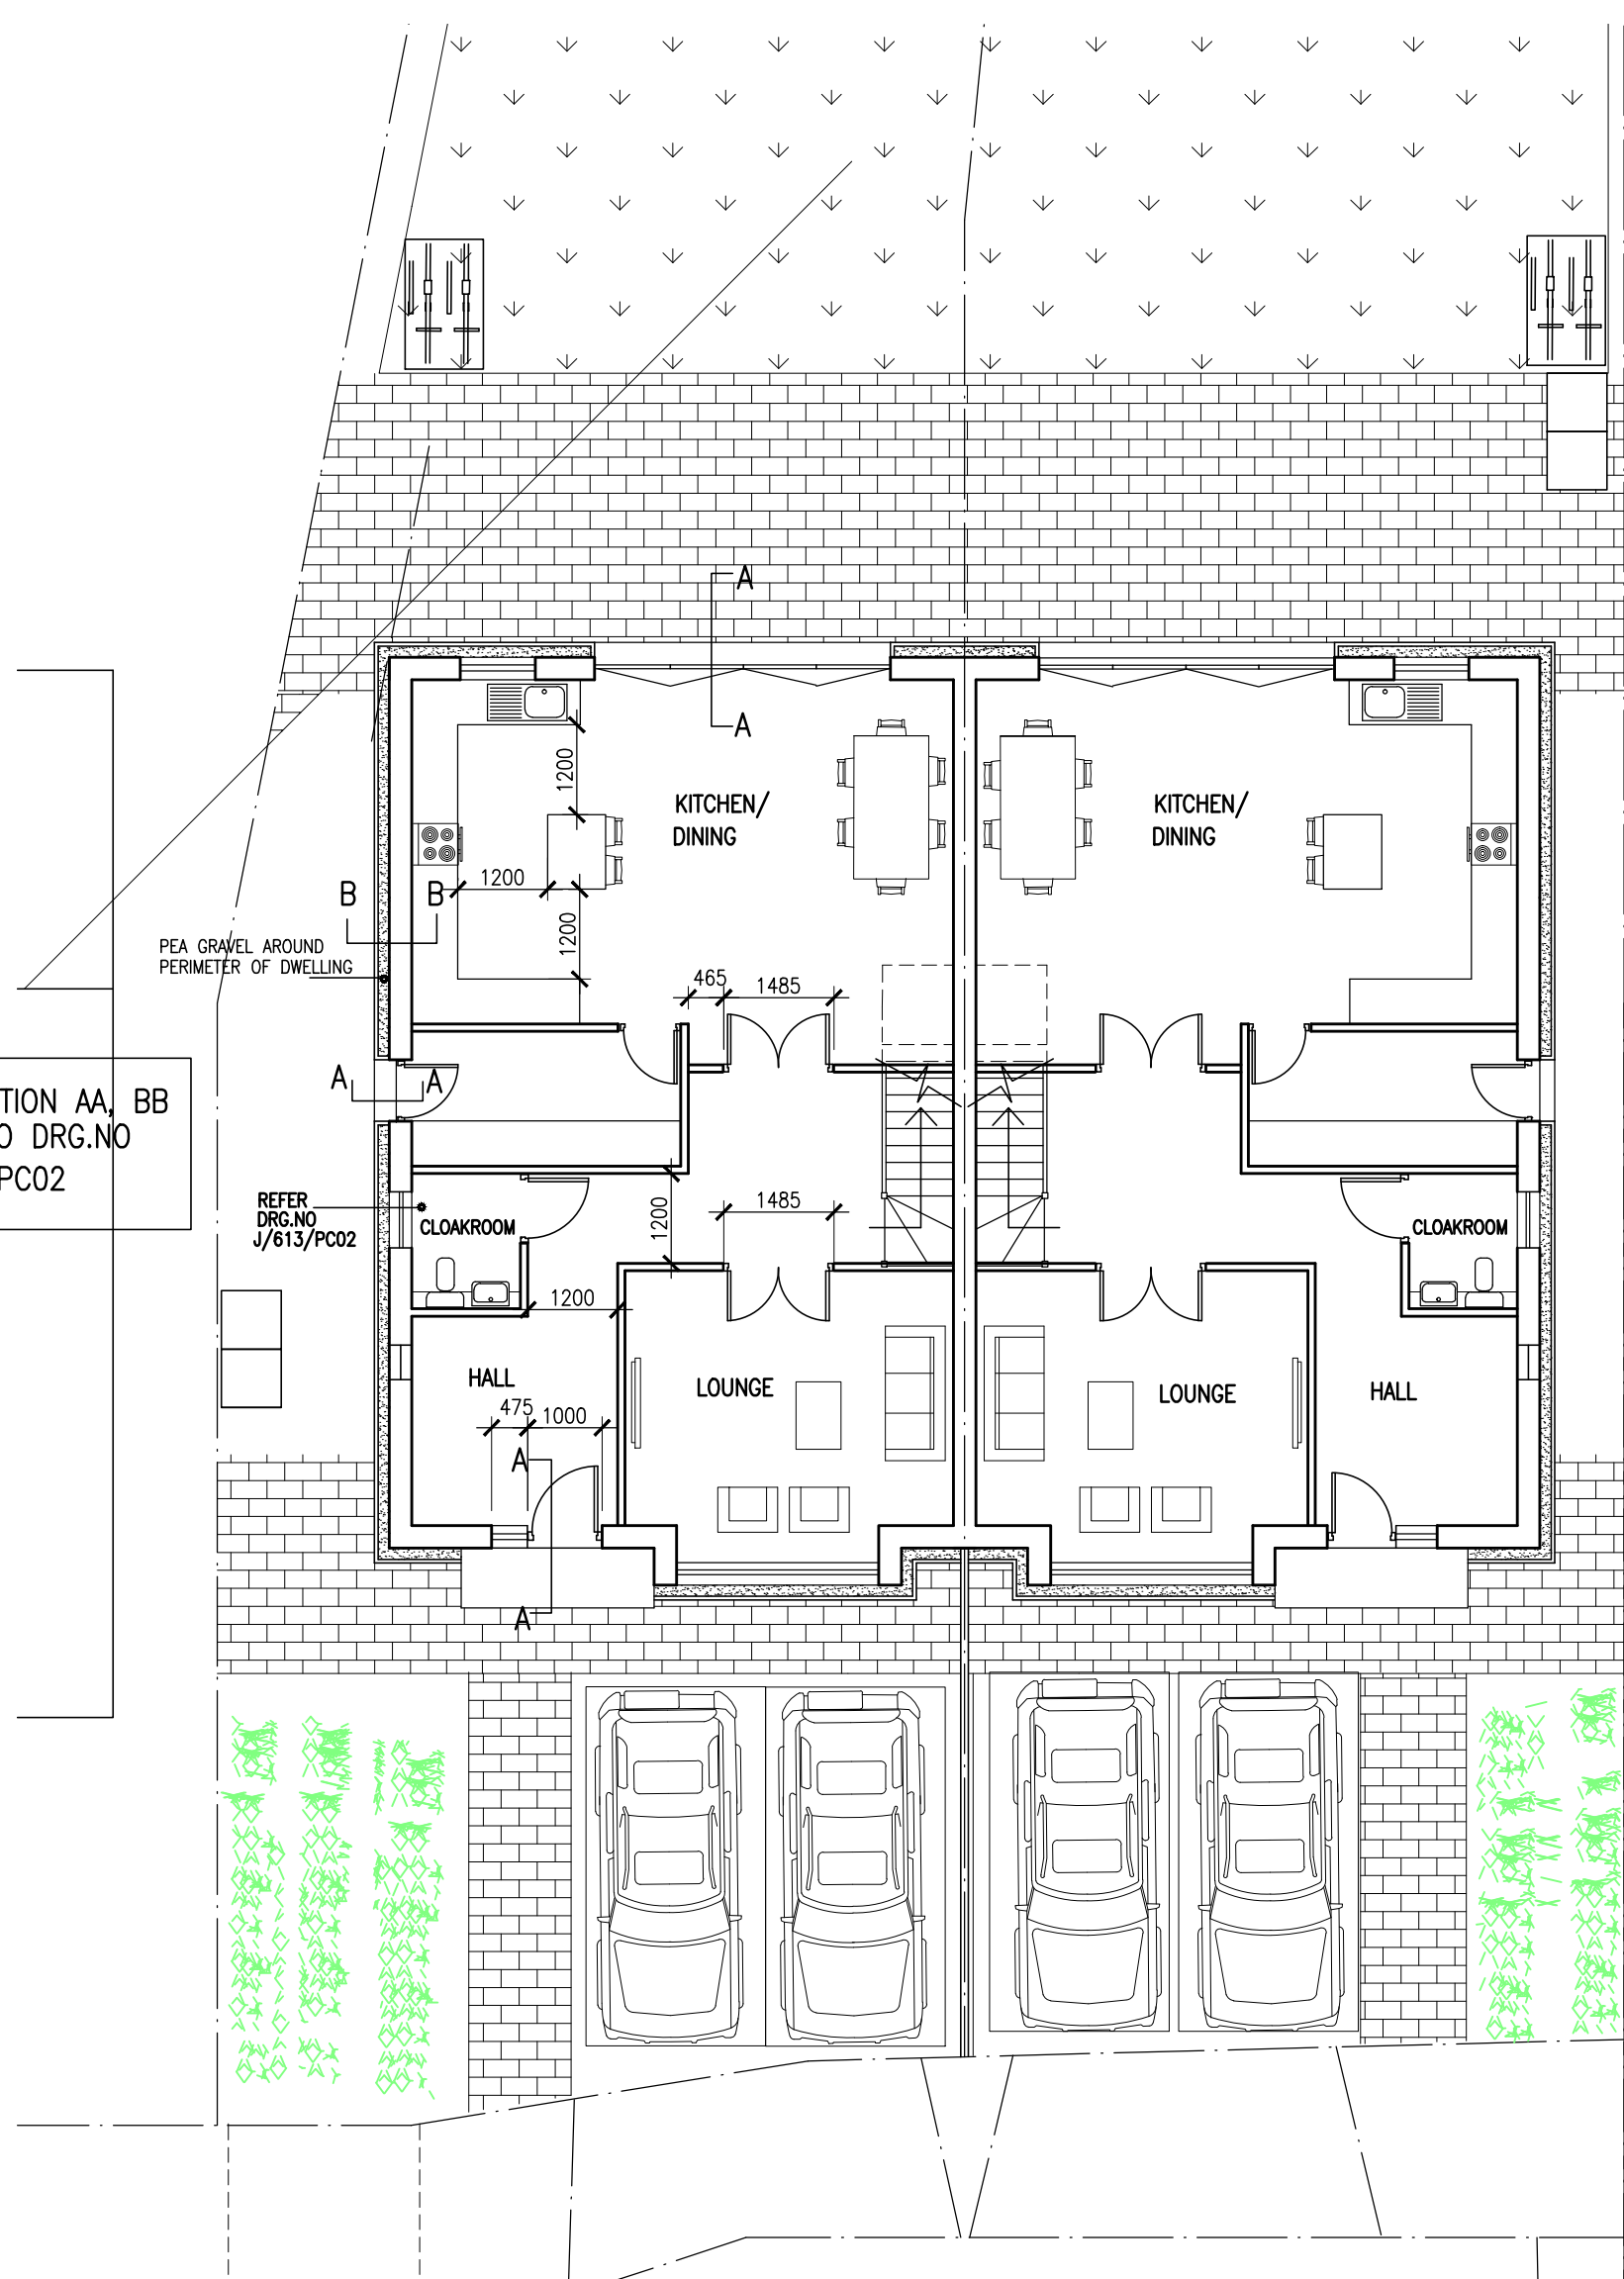

FOR SECTION AA, BB
REFER TO DRG.NO
J/613 /PC02

Project PROPOSED EXISTING BUNGALOW TO BE REPLACE WITH 2NO. 3 BED SEMI DETACHED HOUSES AT 7 DORSET WAY UXBRIDGE UB10 0JR		Drawing PLAN DETAILS OF CONDITIONS 6 & 7	
		Scale 1/100 @ A3	Date APRIL 2022 Drawing No. J/613/PC01