


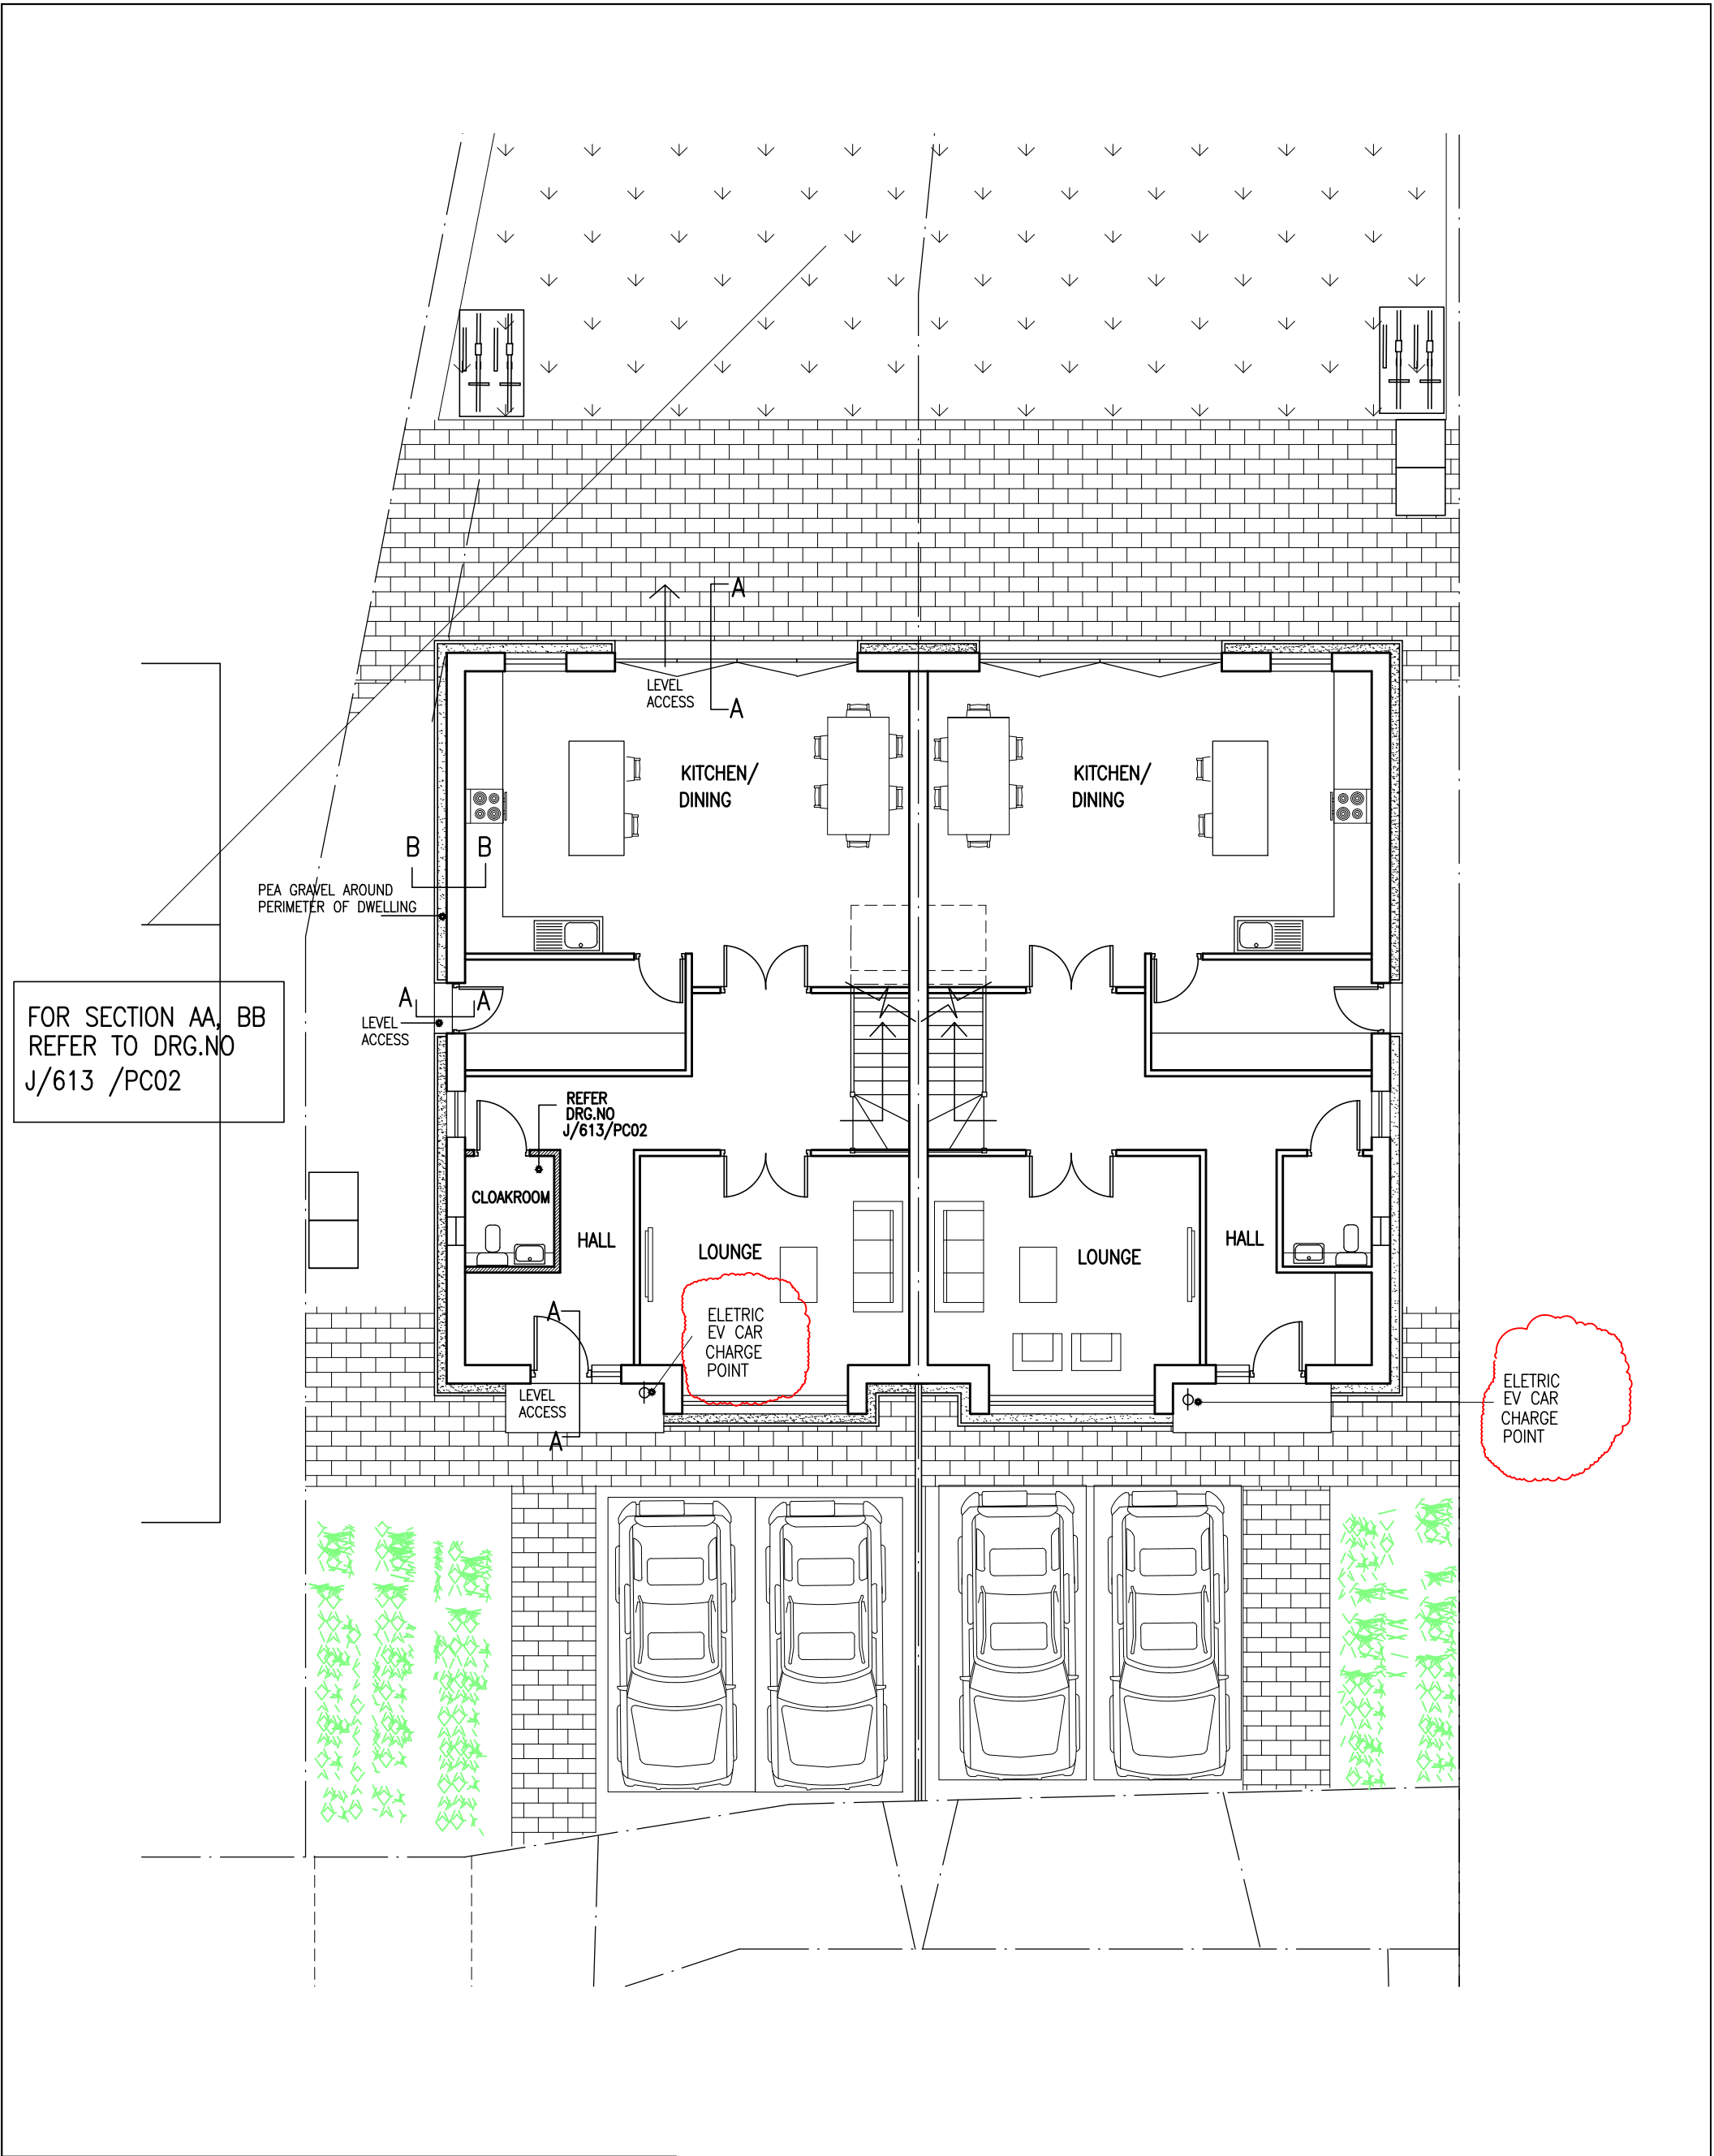

Project PROPOSED EXISTING BUNGALOW TO BE REPLACE WITH 2NO. 3 BED SEMI DETACHED HOUSES AT 7 DORSET WAY UXBRIDGE UB10 0JR	Drawing PLAN DETAILS OF CONDITIONS 6,7 & 9		
	Scale 1/100 @ A3	Date MARCH 2022	Drawing No. J/613/PC01 A
		Drawn	