


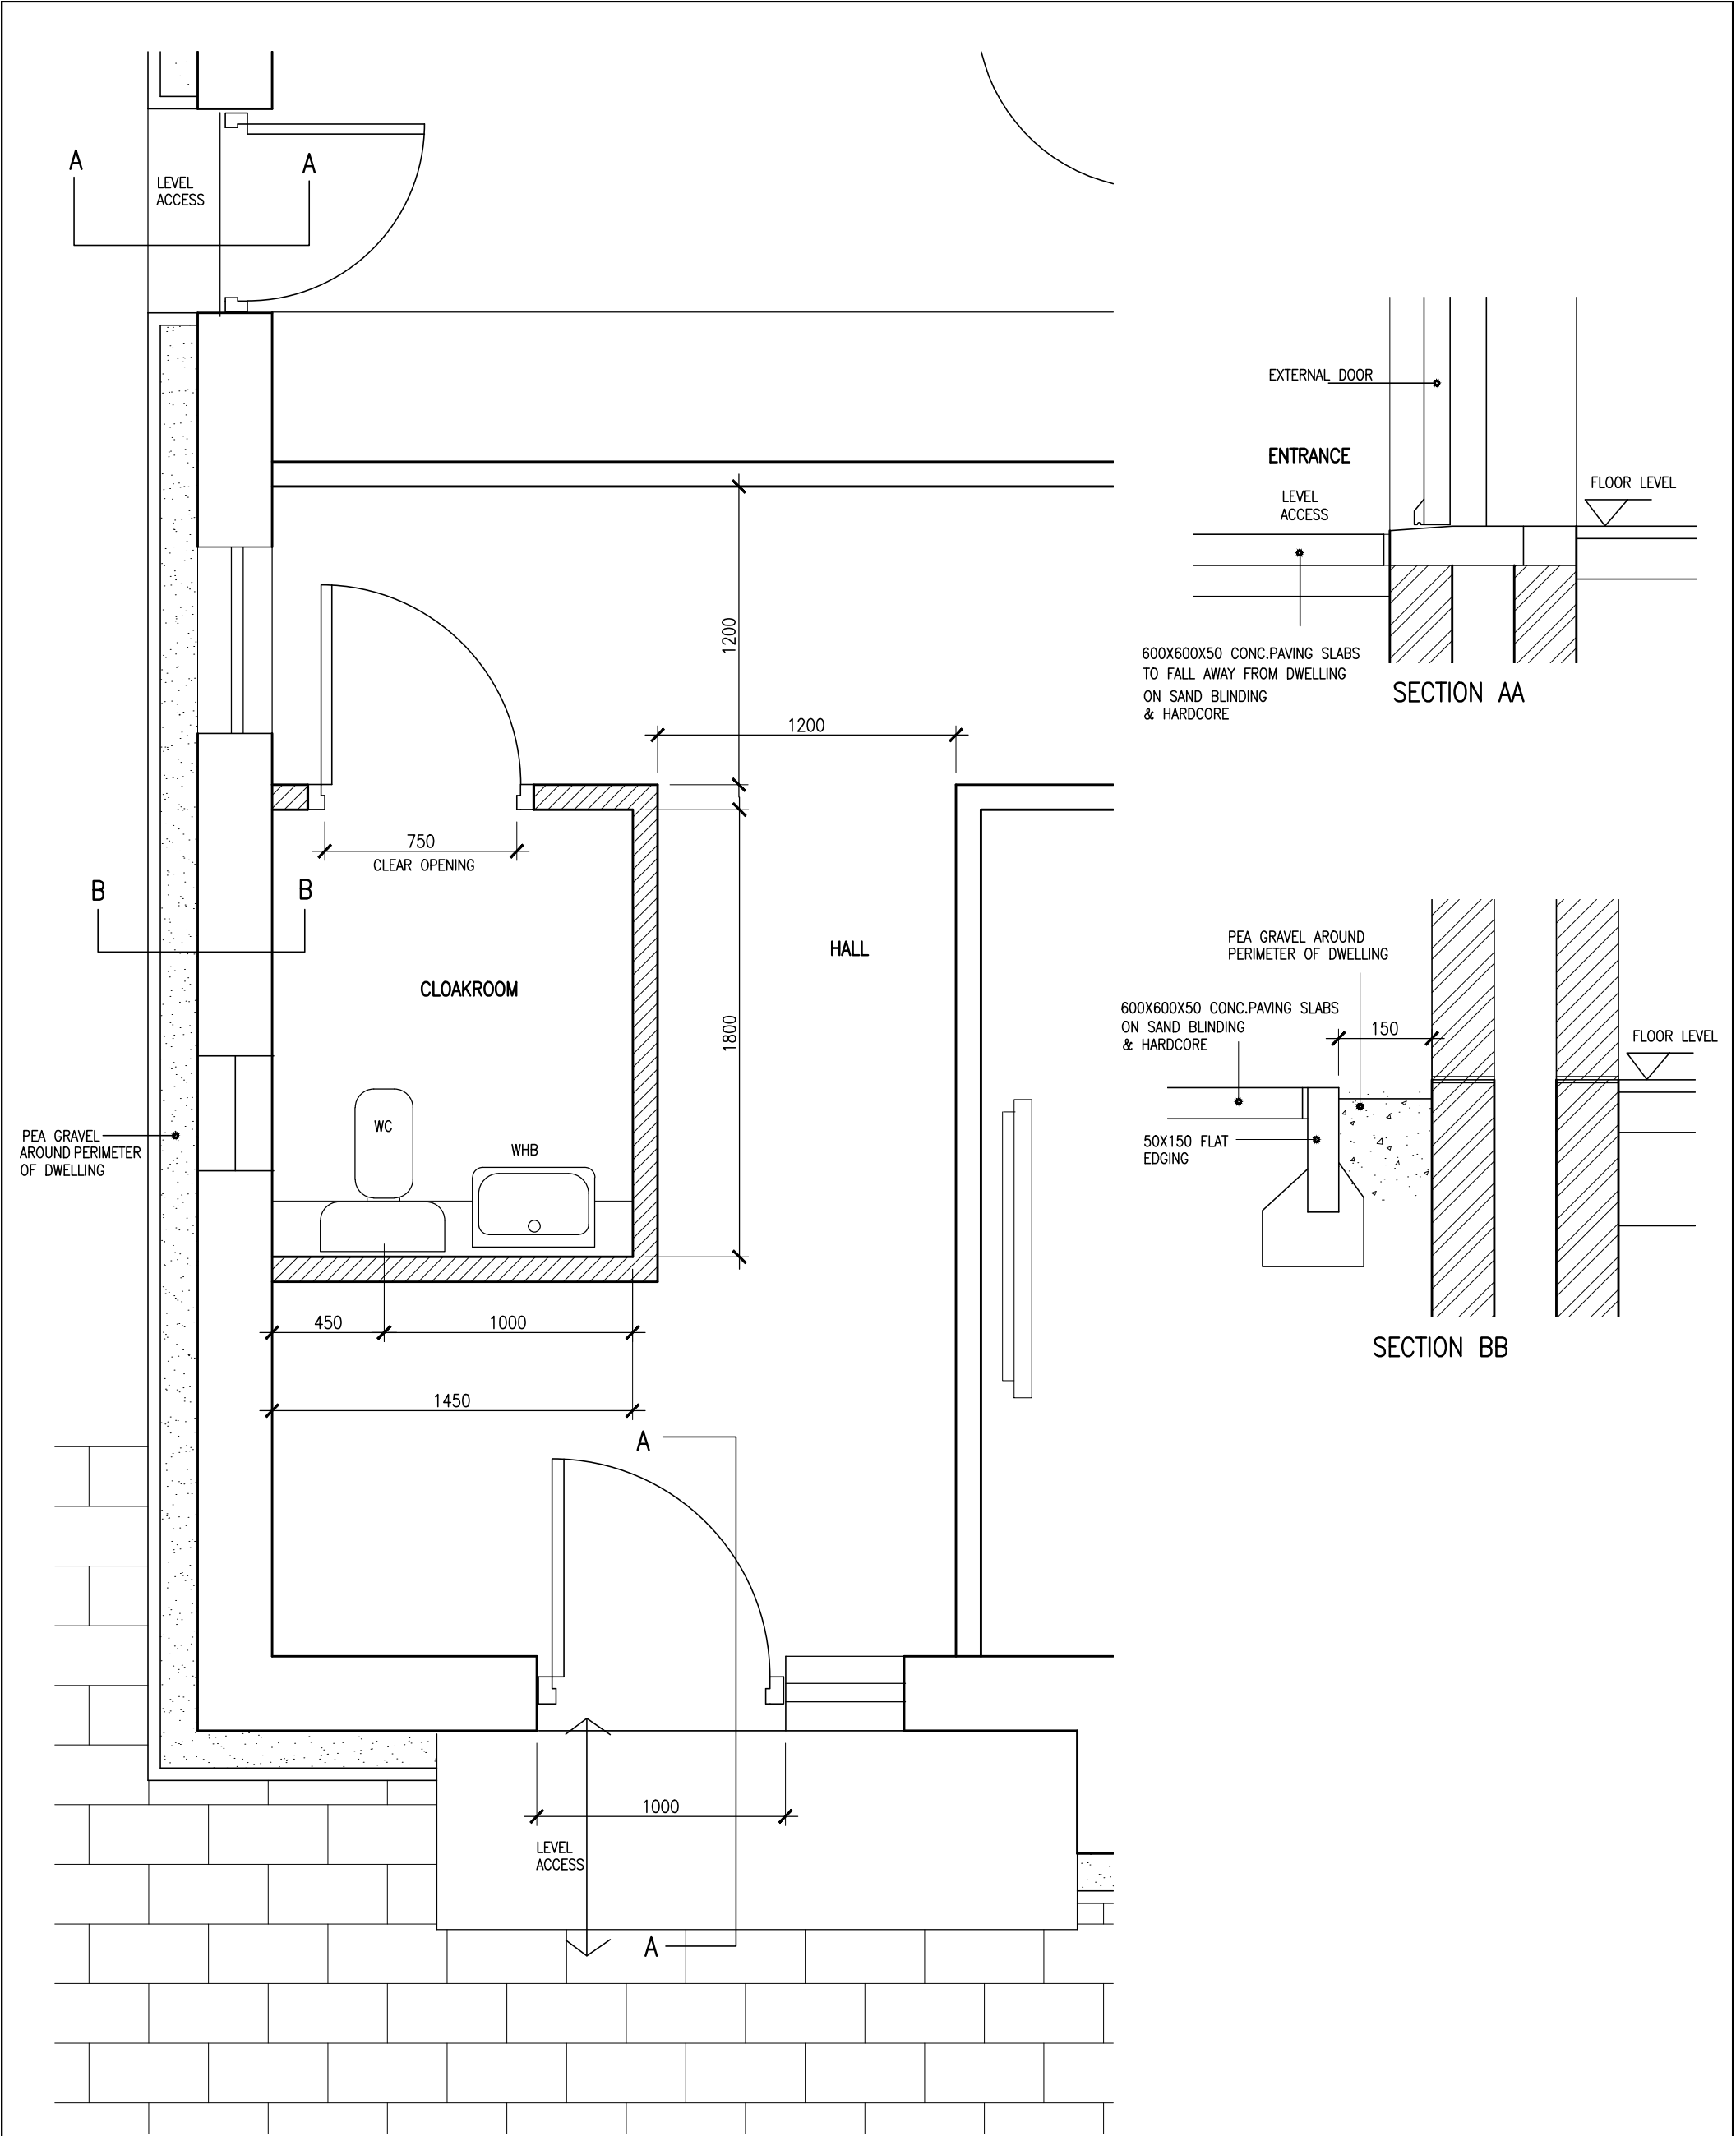

Project		Drawing	
PROPOSED EXISTING BUNGALOW TO BE REPLACE WITH		PLAN	
2NO. 3 BED SEMI DETACHED HOUSES		DETAILS OF CONDITIONS 6 & 7	
AT 7 DORSET WAY UXBRIDGE UB10 0JR		Scale	Date
		1/100 @ A3	MARCH 2022
		Drawn	Drawing No.
			J/613/PC02