
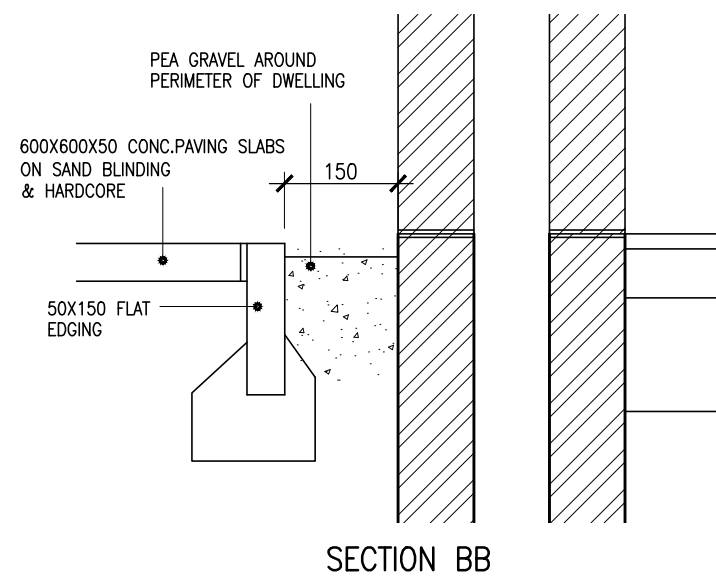
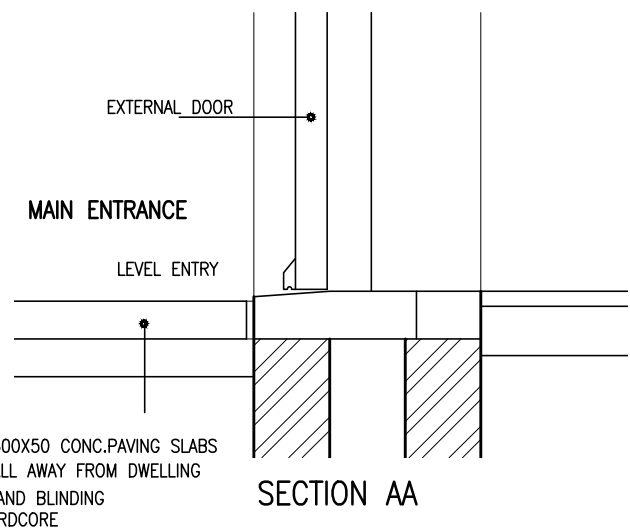


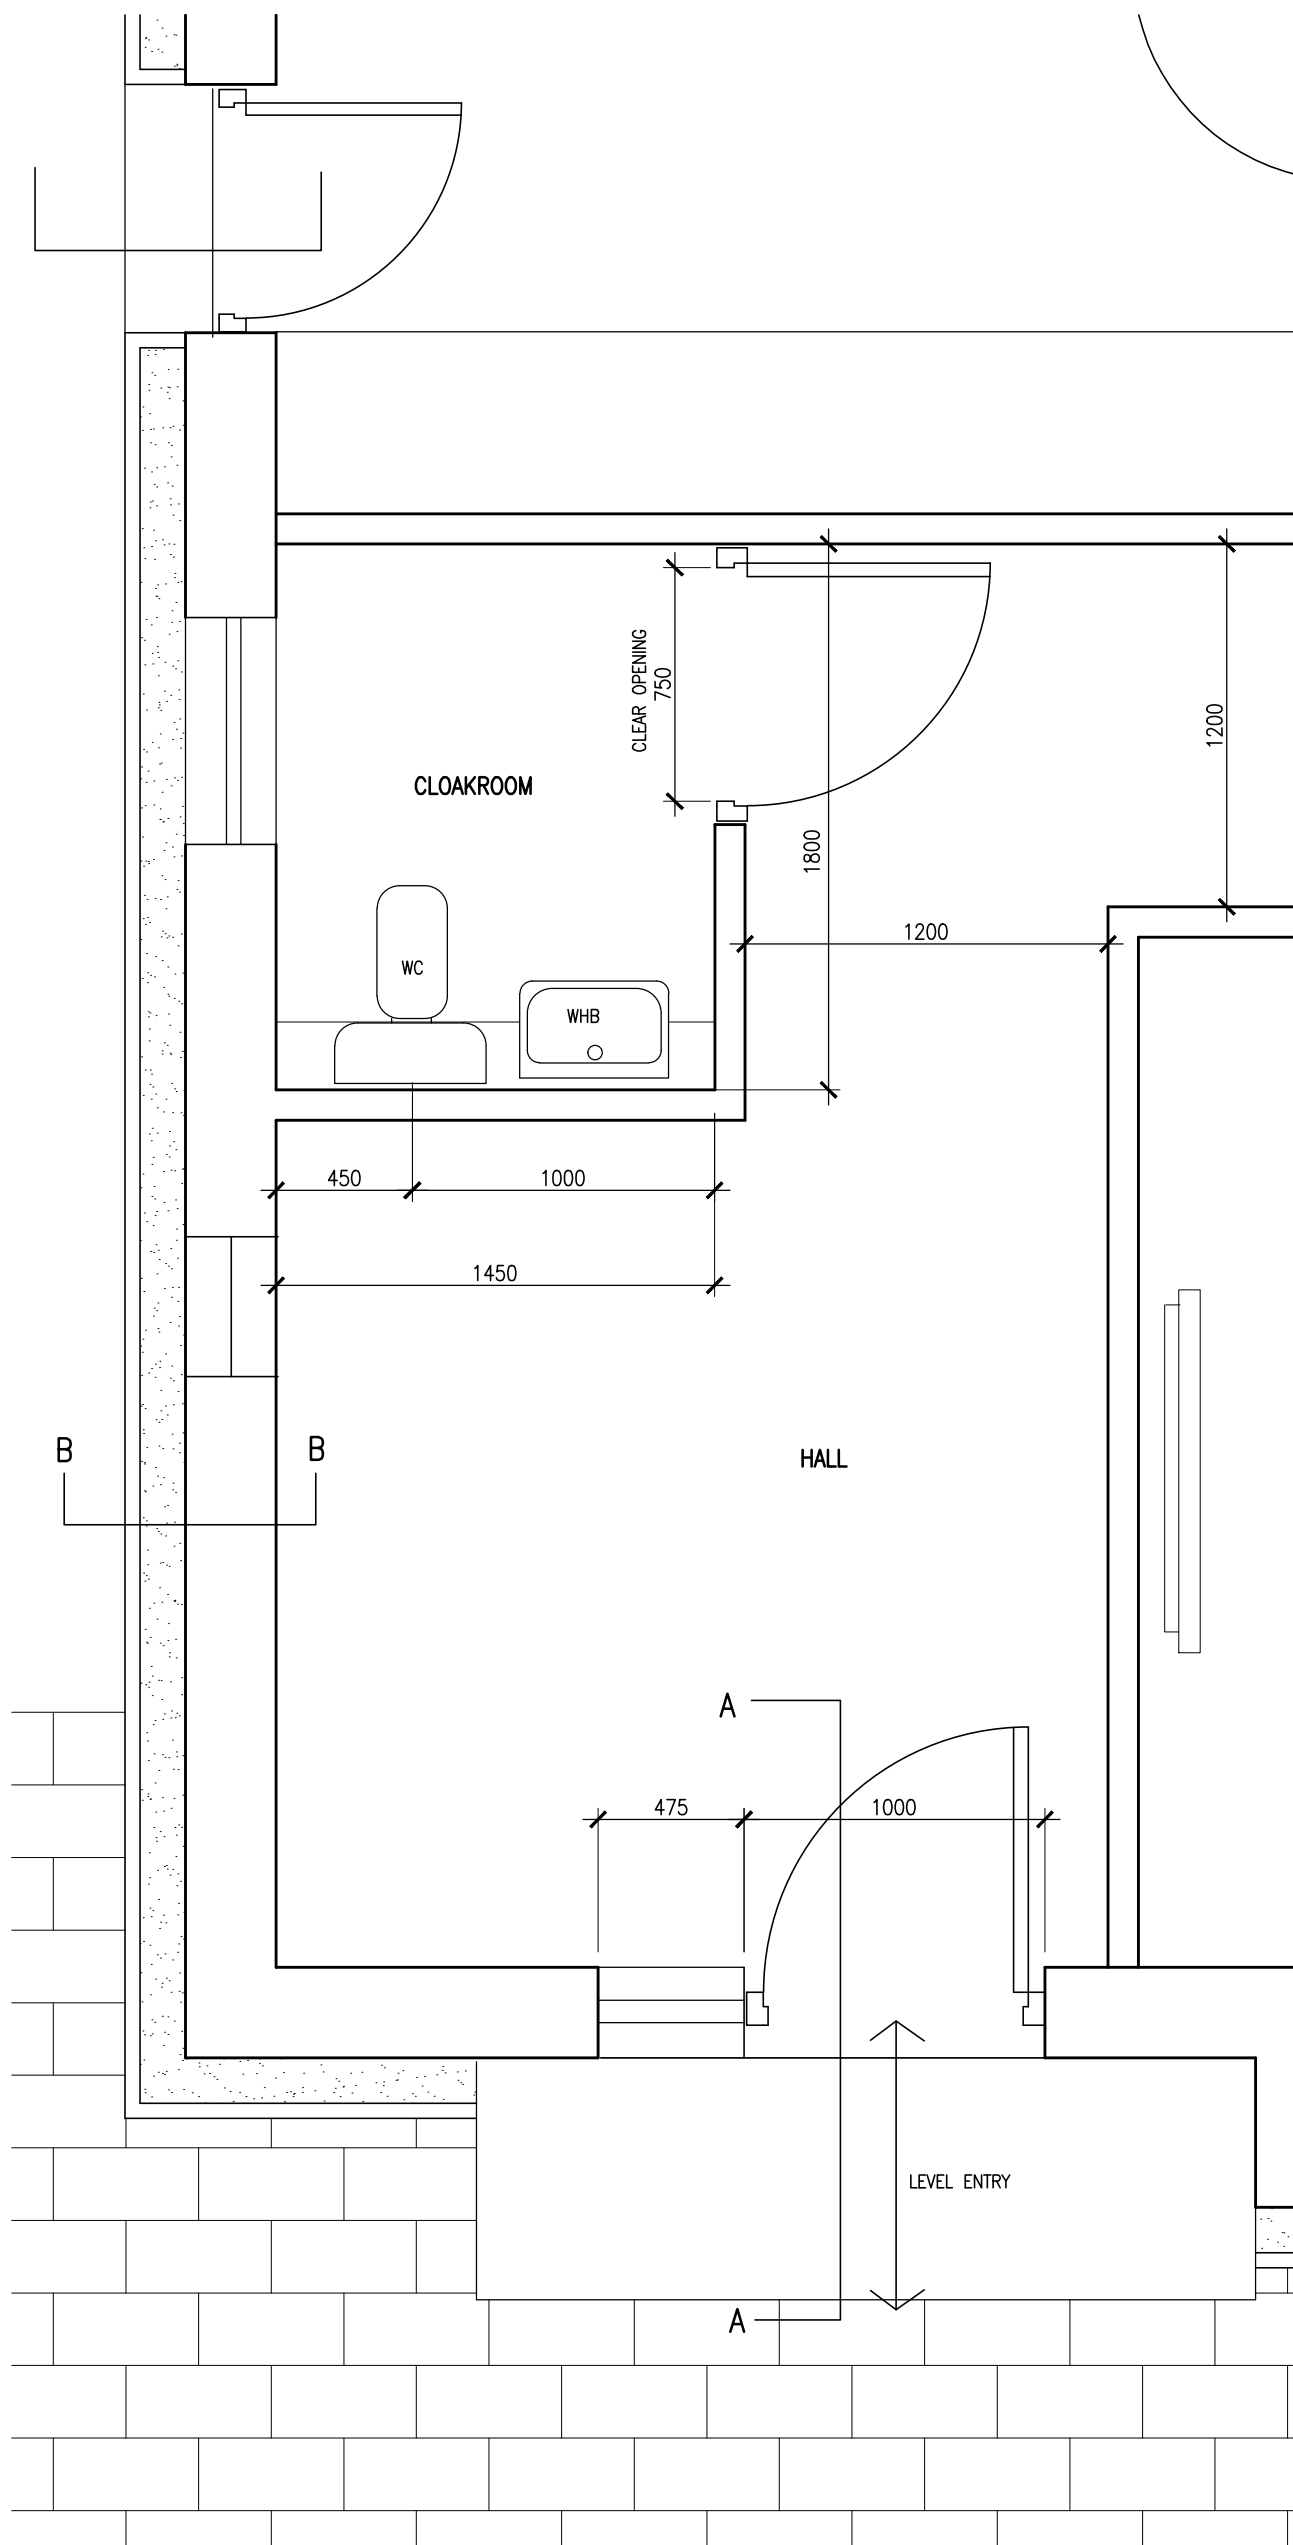

Project
 PROPOSED EXISTING BUNGALOW TO BE REPLACE WITH
 2NO. 3 BED SEMI DETACHED HOUSES
 AT 7 DORSET WAY UXBRIDGE UB10 0JR

Drawing
 PLAN
 DETAILS OF CONDITIONS 6 & 7

Scale
 1/100 @ A3

Date
 APRIL 2022
 Drawn

Drawing No.
 J/613/PC02 A