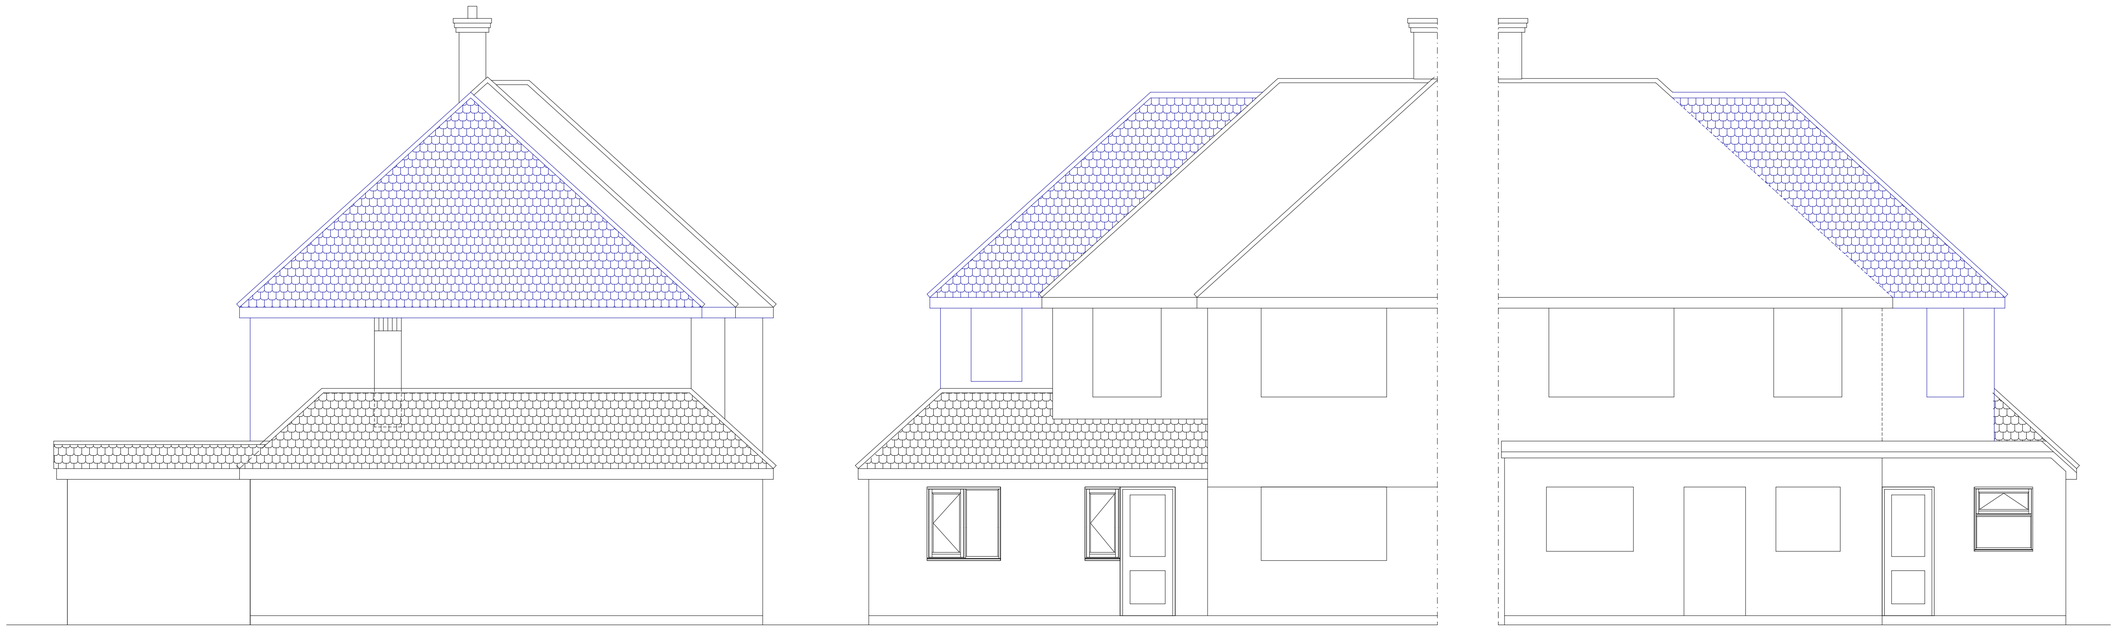

PROPOSED ELEVATIONS

1 Peel Way
Hillingdon

SCALE 1:50
0 1m 2m 3m 4m 5m

PLAN
PROJECT

Proposed Elevations
First Floor Side Extension

General Notes:
1. All dimensions to be checked on site prior to construction any discrepancies should be reported to the highford design
2. All drawings are indicative of architects visual requirements only and show design intent only.
As this is a computer drawing scale of drawings can vary on printing check on site for setting-out
Copyright **Highford Design 2021**
This drawing should not be used to calculate areas for the purpose of valuations. All dimensions to be checked on site by contractor and such dimensions to be their responsibility

DWG No.
05
Rev: - g

Date: September 2022
Project: 1 Peel Way, Hillingdon
Scale 1:50 @ A1
Checked: AW
Drawing Title: Plans
Status: Planning
Job No: 384

Highford
Design and Build Limited
27 Bellamy Close, Ickenham, Middlesex. UB10 8SJ
email: info@highforddesign.co.uk - web: www.highforddesign.co.uk
telephone: 01895 622575 - mobile: 07557 390205