


Tree no - T1
Tree type - Oak (Quercus robur)
Approx Height - 17m
Location - Rear garden, Left hand boundary
Proposed Work - Crown Reduction - Crown reduced back to previous reduction points by removing 1.5-2m from all over.
Reason - As part of continued maintenance
To allow more light into the garden
To increase distance from Neighbour's roof

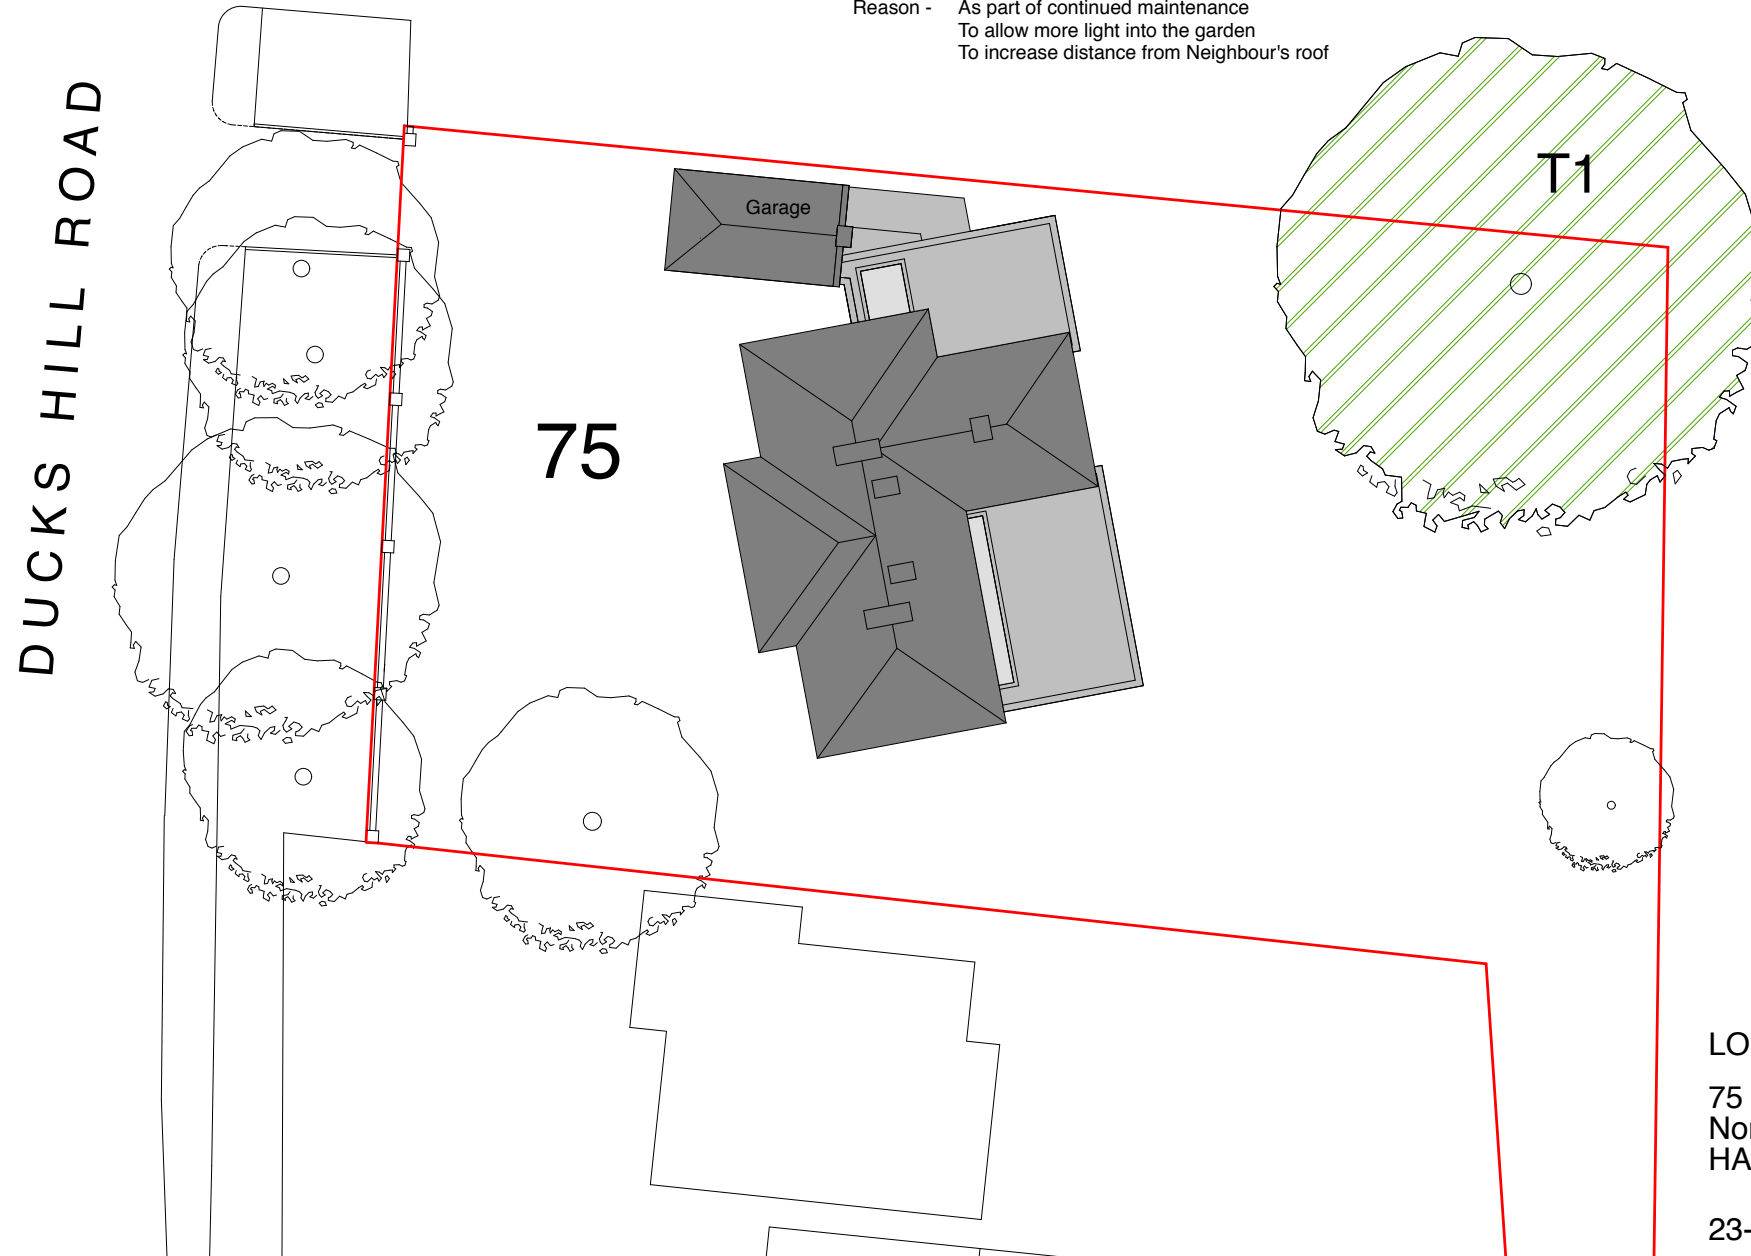

LOCATION PLAN
75 Ducks Hill Road
Northwood
HA6 2SQ

23-07-2021

75DHR-SK01