



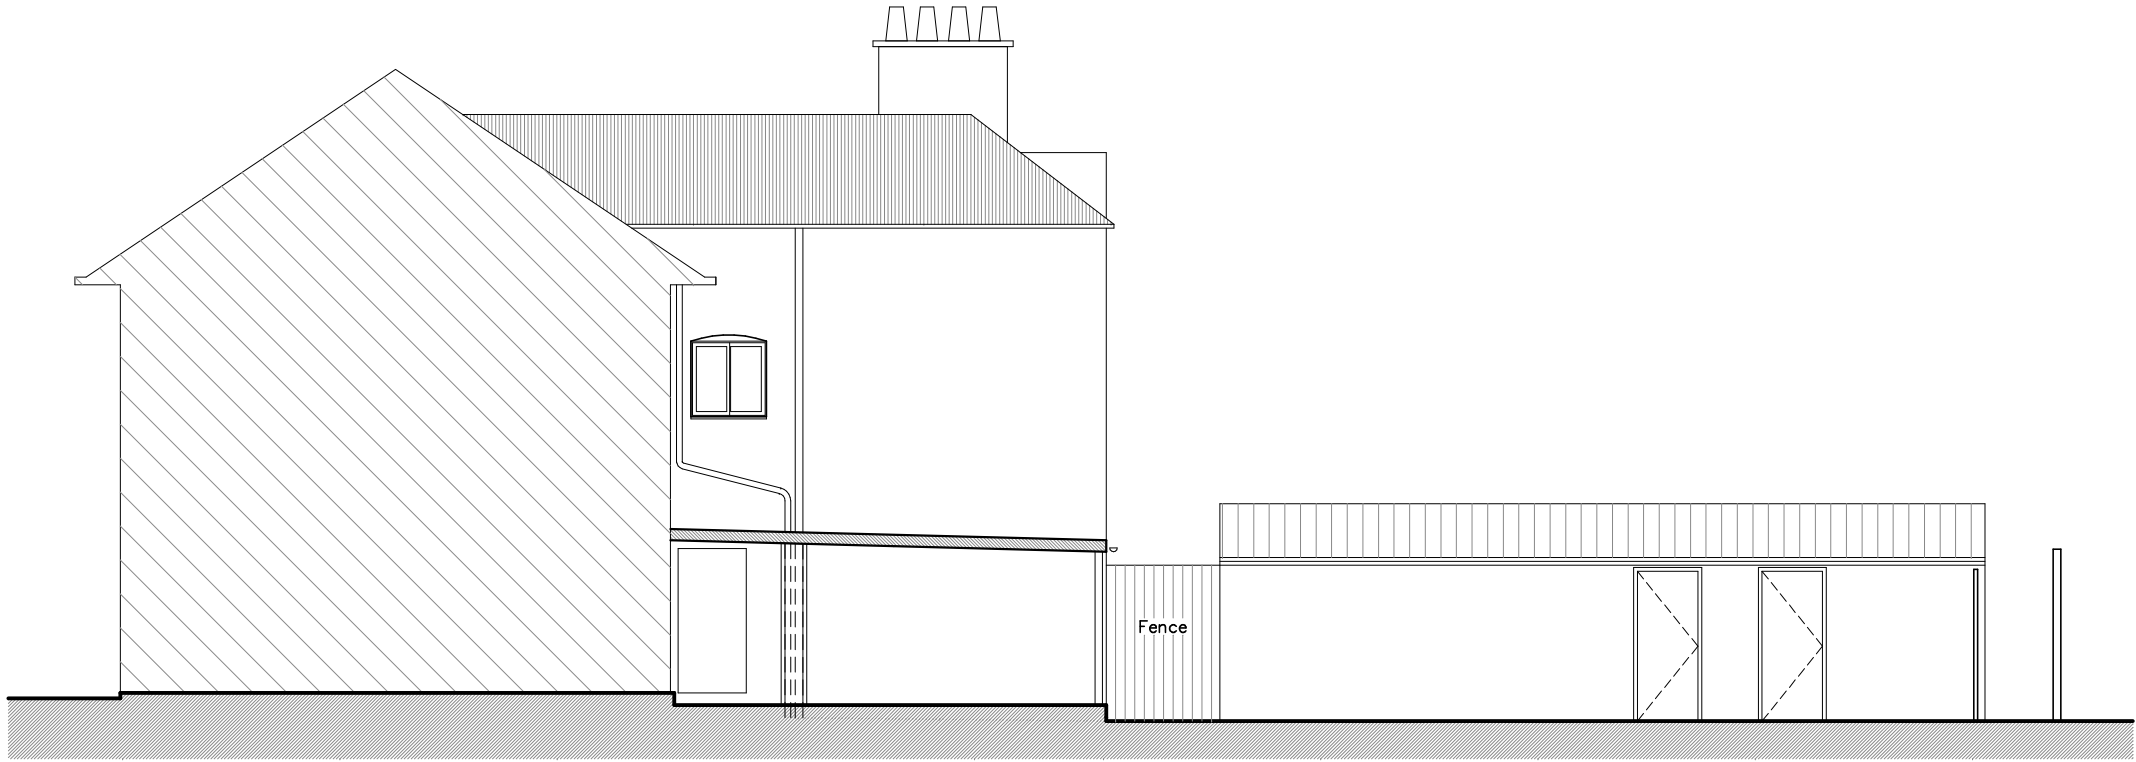

1
PL1.3
SIDE ELEVATION
1:100

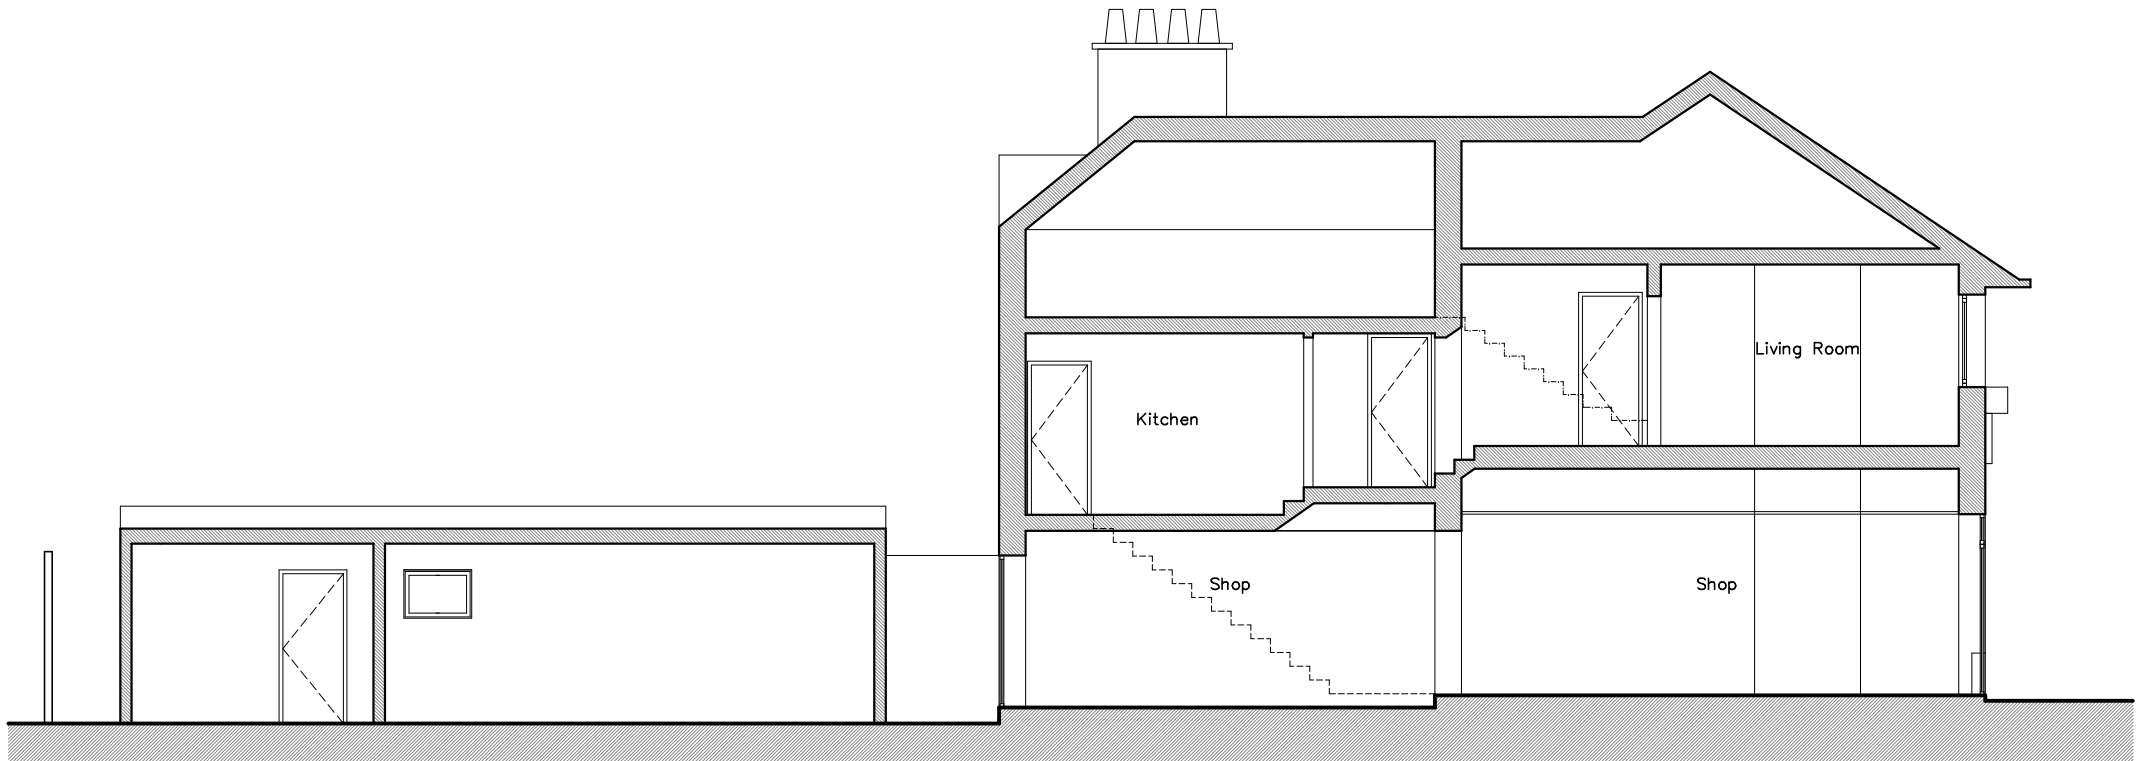


2
PL1.3
SECTION AA
1:100



CLIENT
GOLDENACRE ESTATES LTD

ARCHITECT
ice
ICE ARCHITECTS | 54-58 Tanner Street | SE1 3PH | London | uk
telephone +44 (0) 20 32150015
www.ice-architects.com | ice-london@ice-architects.com

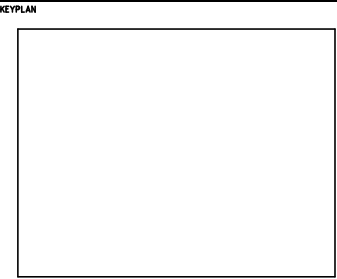

NOTES:

14.01.2021	First Issue	
NO.	DATE	ISSUE
REVISIONS		
PROJECT		

Extension to
116 High St, Northwood HA6 1BJ

DRAWING TITLE
ELEVATION AND
SECTION EXISTING

DATE	DRAWING NO.	REVISION
11.01.2021		
SCALE		
1:100 @ A3	PL1.3	—
ICE JOB NO.		
21.260		
CAD FILE NAME		
KE21260.PLAN		