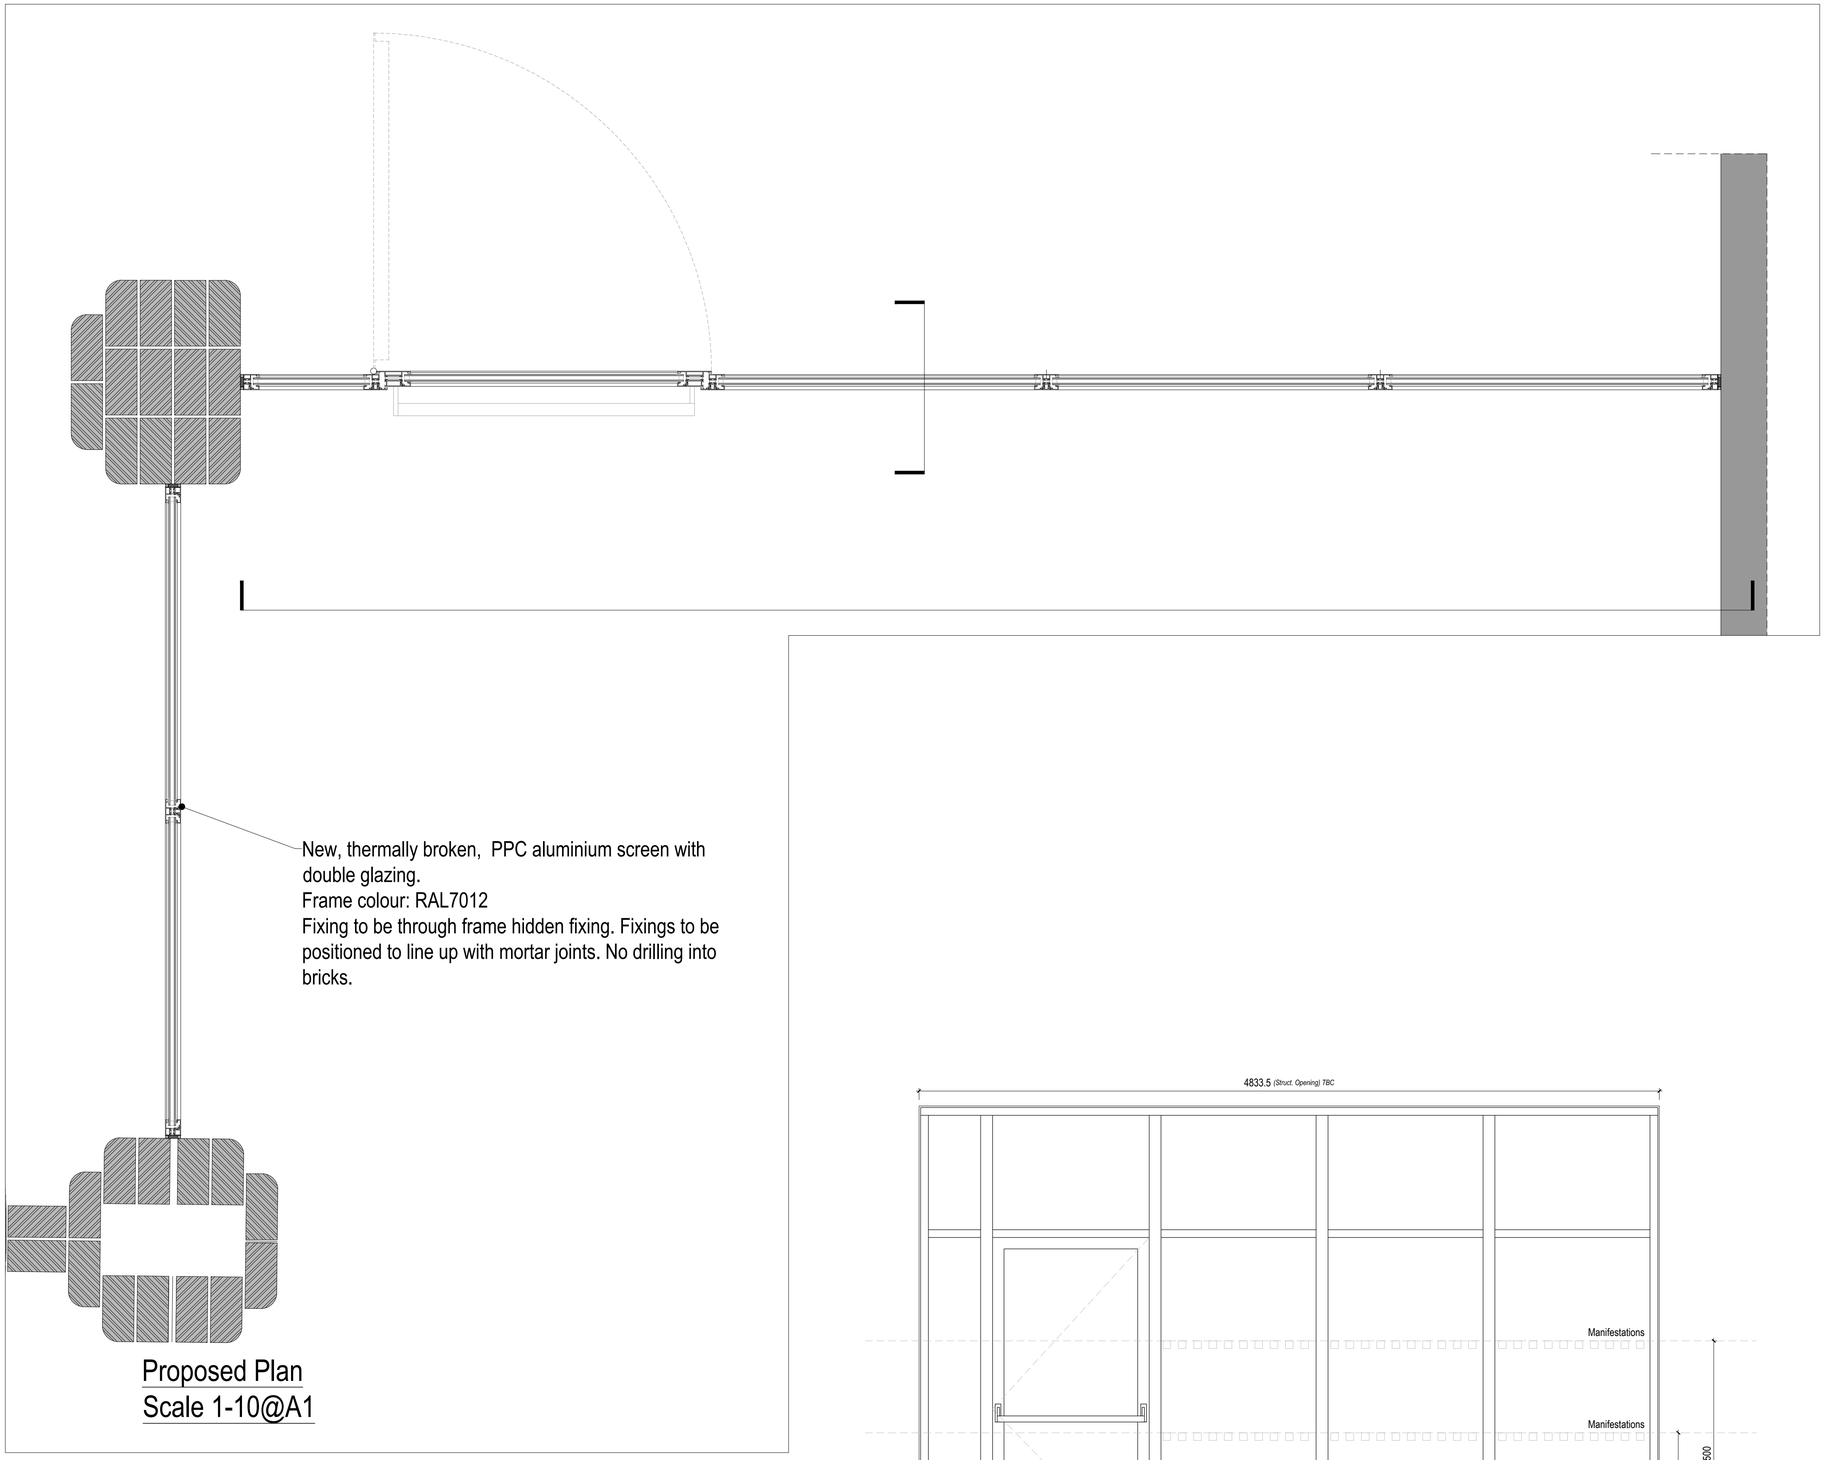

Proposed Plan
Scale 1-10@A1

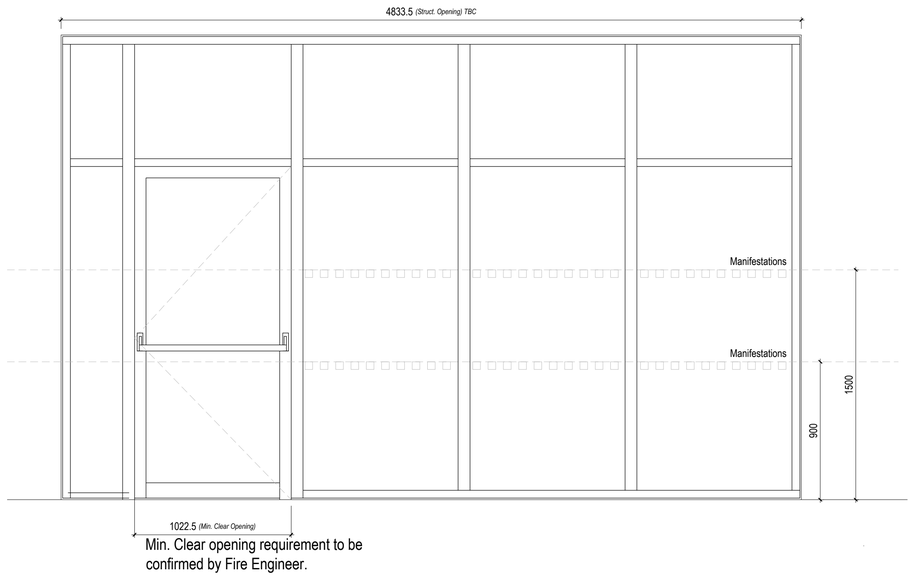

Proposed Elevation
Scale 1-20@A1

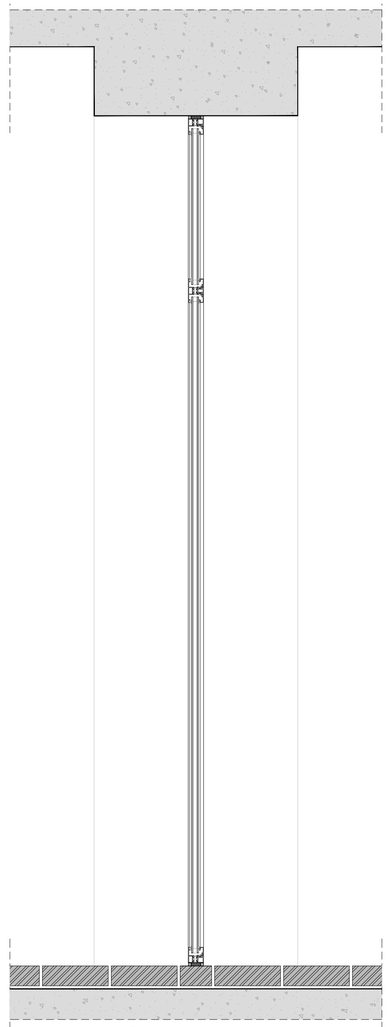

Proposed Section
Scale 1-10@A1

0 0.5 1m

Revision			
A	2023-08-31	GH	Preliminary Issue
B	2023-10	GH	Planning Issue

project name: LBH Civic Centre - Refurbishment
drawing reference: Glazed Screen Details
date: August 2023
sheet: sheet
drawn: GH
scale: 1:10@A1
checked: -
job number: M9556
drawing number: APL012
revision: B
status: PLANNING
cad ref: M9556-Details.dwg

Use figured dimensions only. All levels and dimensions to be checked on site. This drawing is to be read in conjunction with all other relevant drawings and specifications.
Hunters is a trading name of Hunter & Partners Limited.
© Hunter & Partners Limited. All rights reserved.

hunters
Space One Beadon Road
London W6 0EA
T 020 8237 8200
F 020 8741 2814
mail@hunters.co.uk
www.hunters.co.uk