


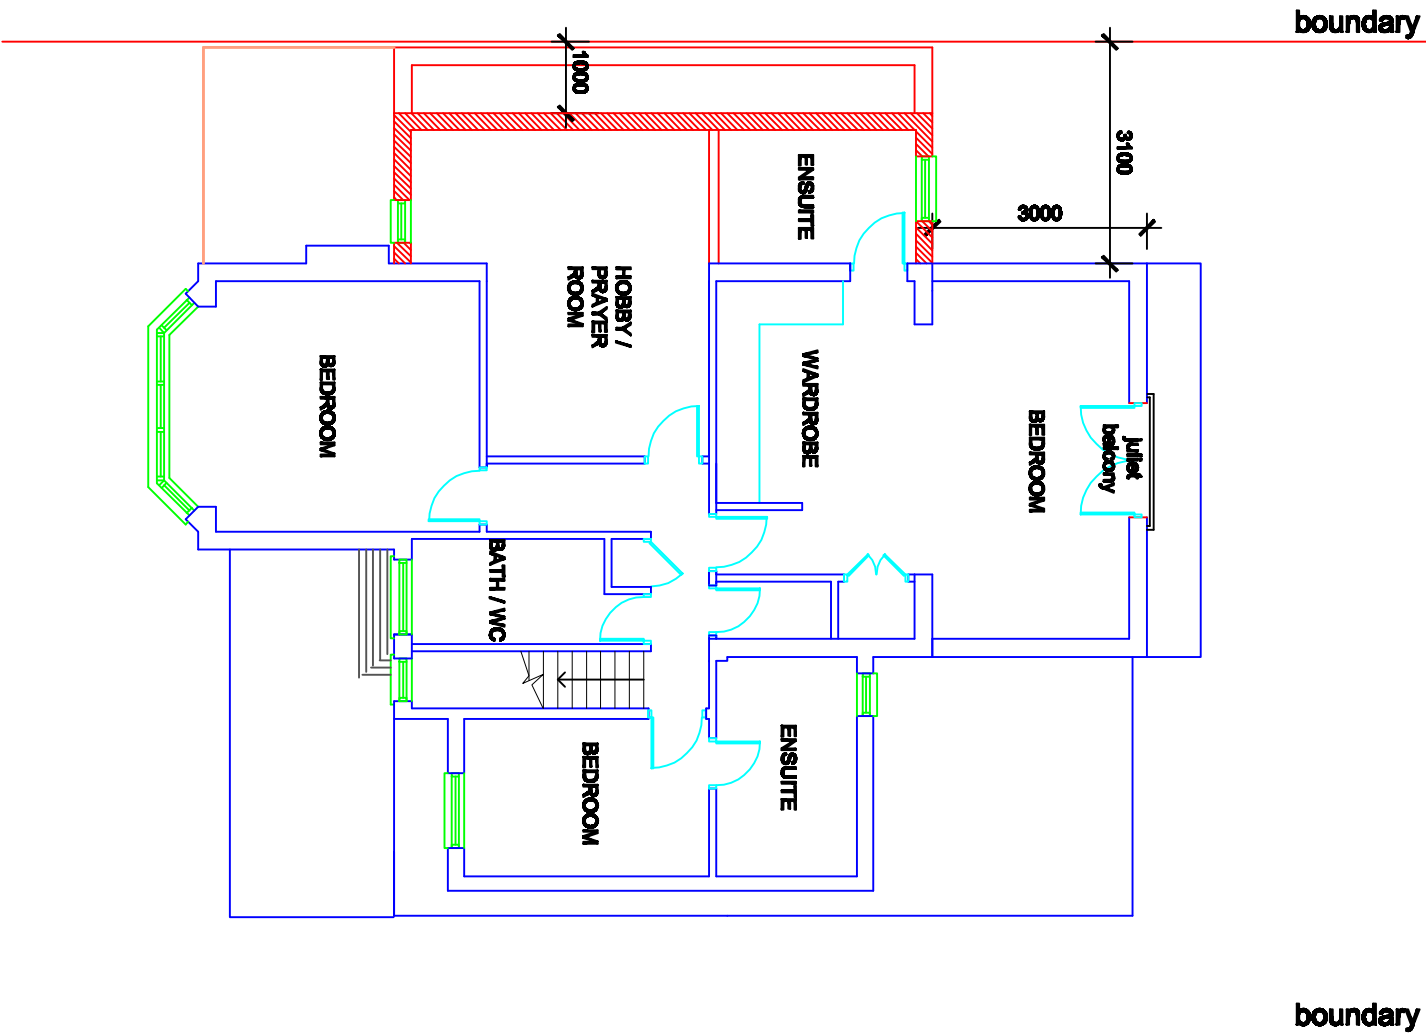

PROPOSED FIRST FLOOR PLAN

proposed @ 1:100



Revisions

All dimensions and particulars are to be checked on site before work commences and any discrepancy to be reported to THE SURVEYOR.
DO NOT SCALE off this drawing, use written dimensions only.

Project

PROPOSED FIRST FLOOR SIDE EXTENSION AT 143 LONG LANE HILLINGDON, UB10 9JN

Drawing

PROPOSED FIRST FLOOR PLAN

Number

2021/MS/503

Revisions

--	--	--	--	--

Date

April 2021

Scale

1:100

Client

MR.MAJOR SINGH