
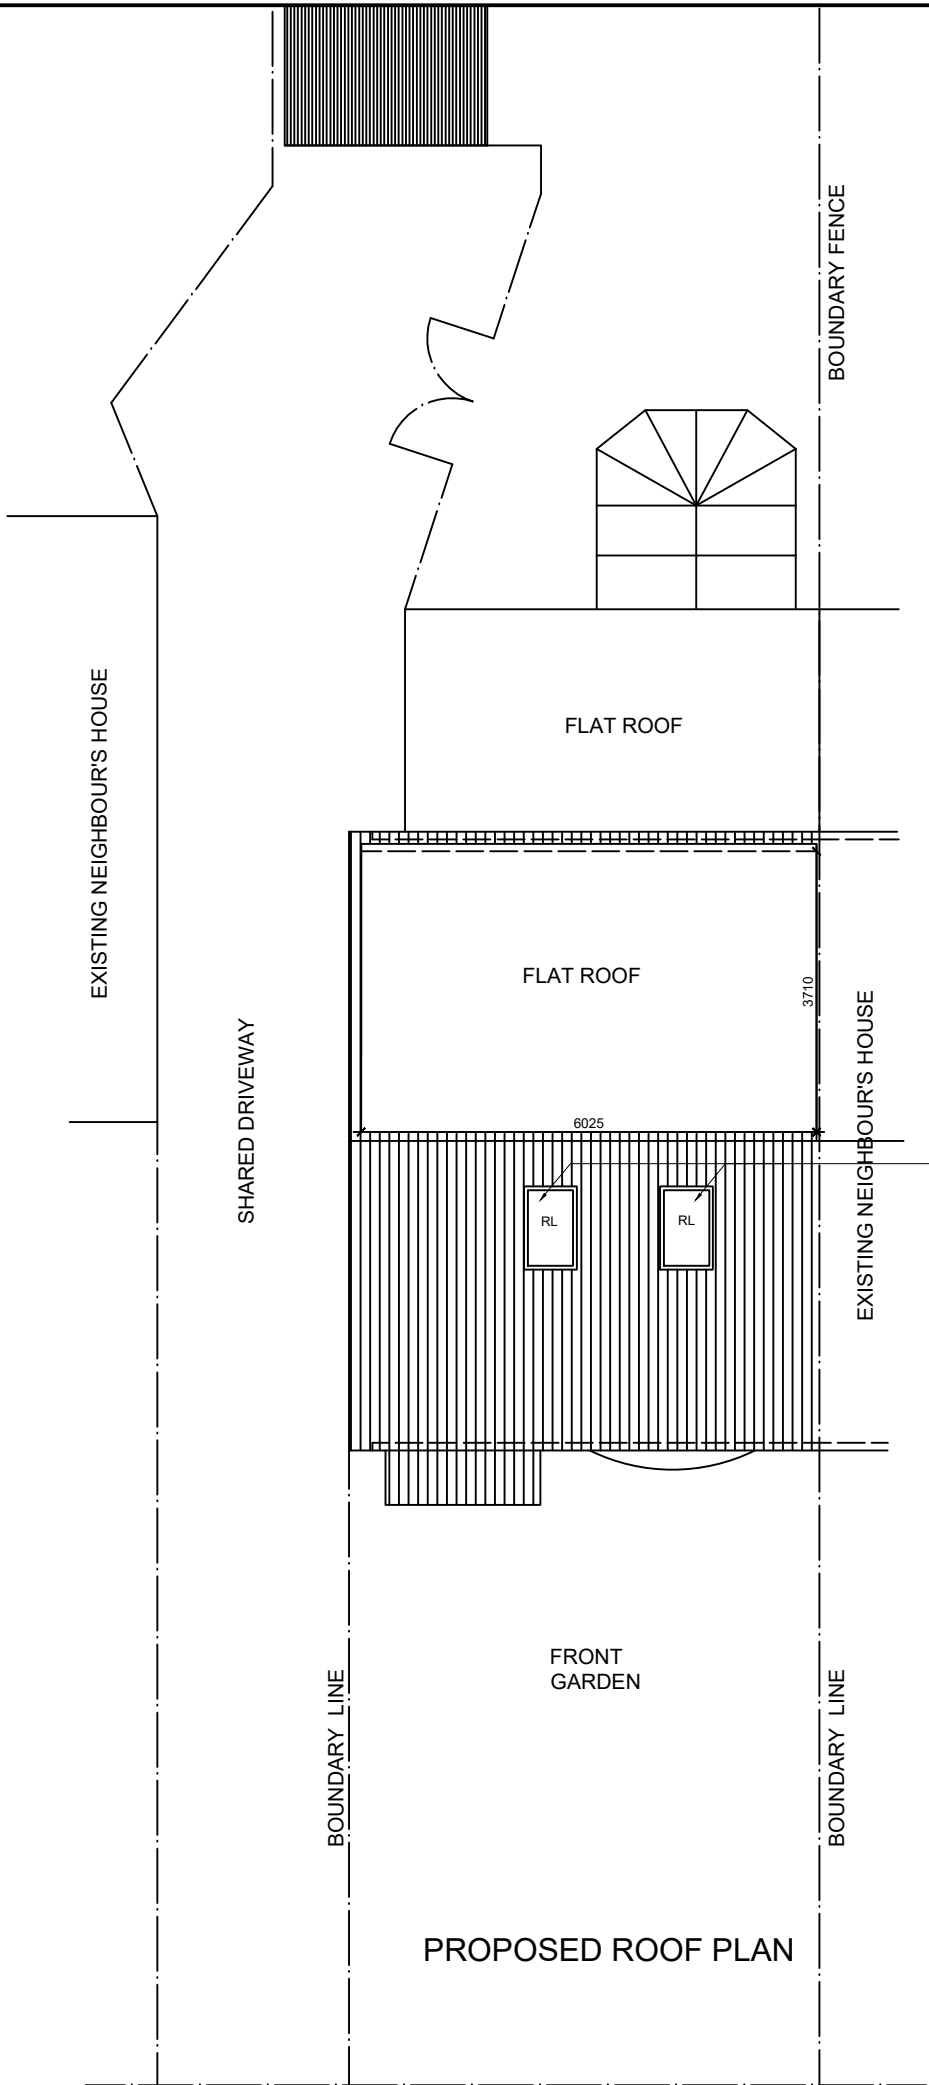


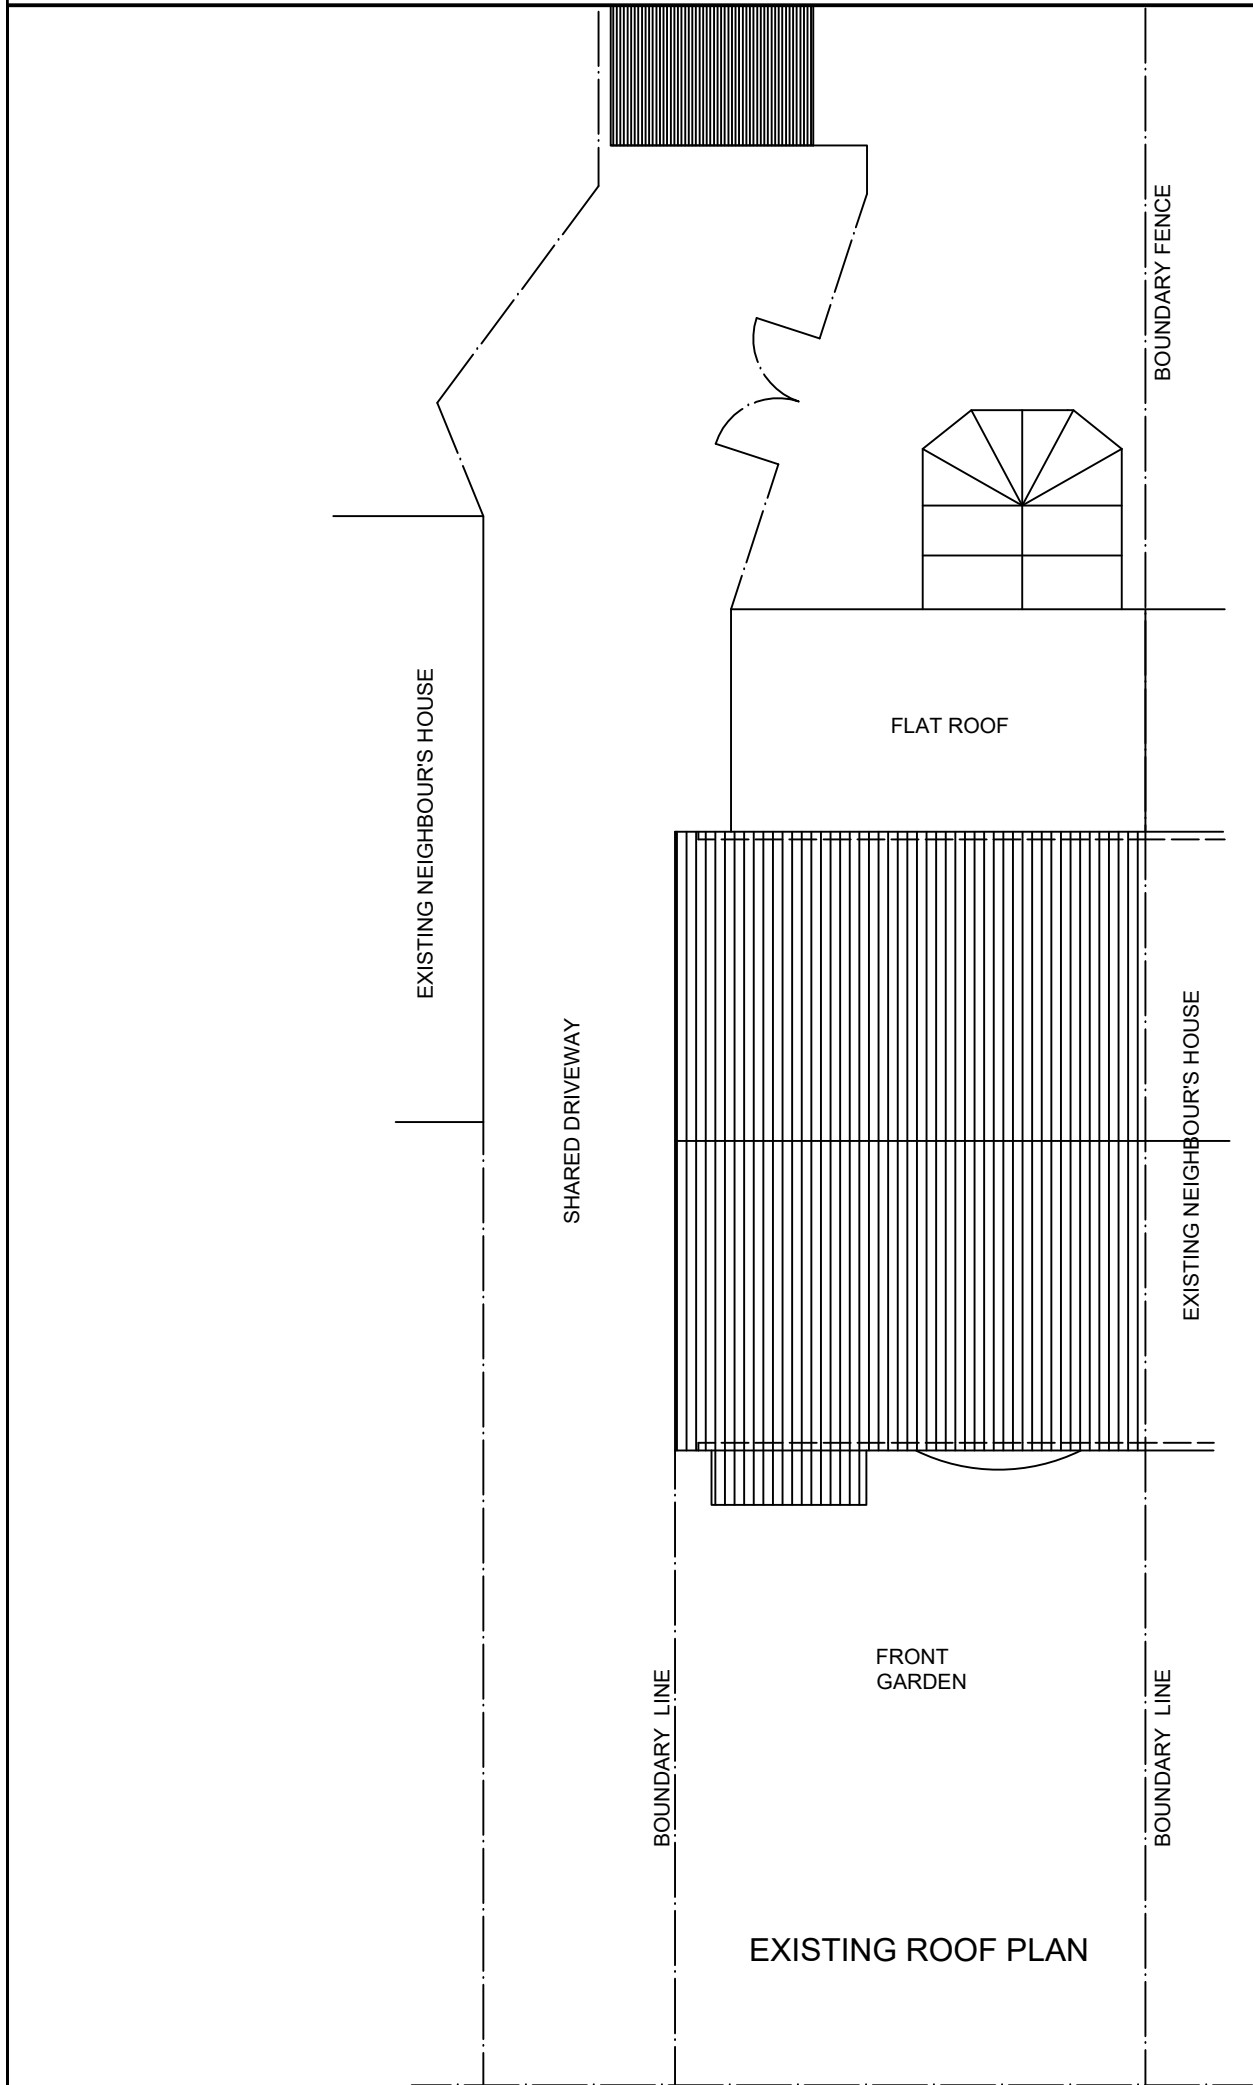

NOTES

1 This drawing and intellectual property rights of the designs contained therein are the property of the London Interiors. and shall not be used or reproduced without the written authorisation of the London Interiors.

2 This drawing shall be read in conjunction with all other relevant drawings, specifications, and documentation.

Rev.	Description	Date

LONDON INTERIORS UNIT 8 BOWMAN TRADING ESTATE WESTMORELAND ROAD LONDON NW9 9RL		
Client	MR PEDRO CHANDRAKANT	
Project	16 MARIAN CLOSE HAYES MIDDLESEX UB4 9DA	
Drawing Title	EXISTING & PROPOSED ROOFPLAN	
Drawing Title	PR19-37F	Rev.
Drawn By: B PATEL	Scale: 1/100	Date: 14/03/2019