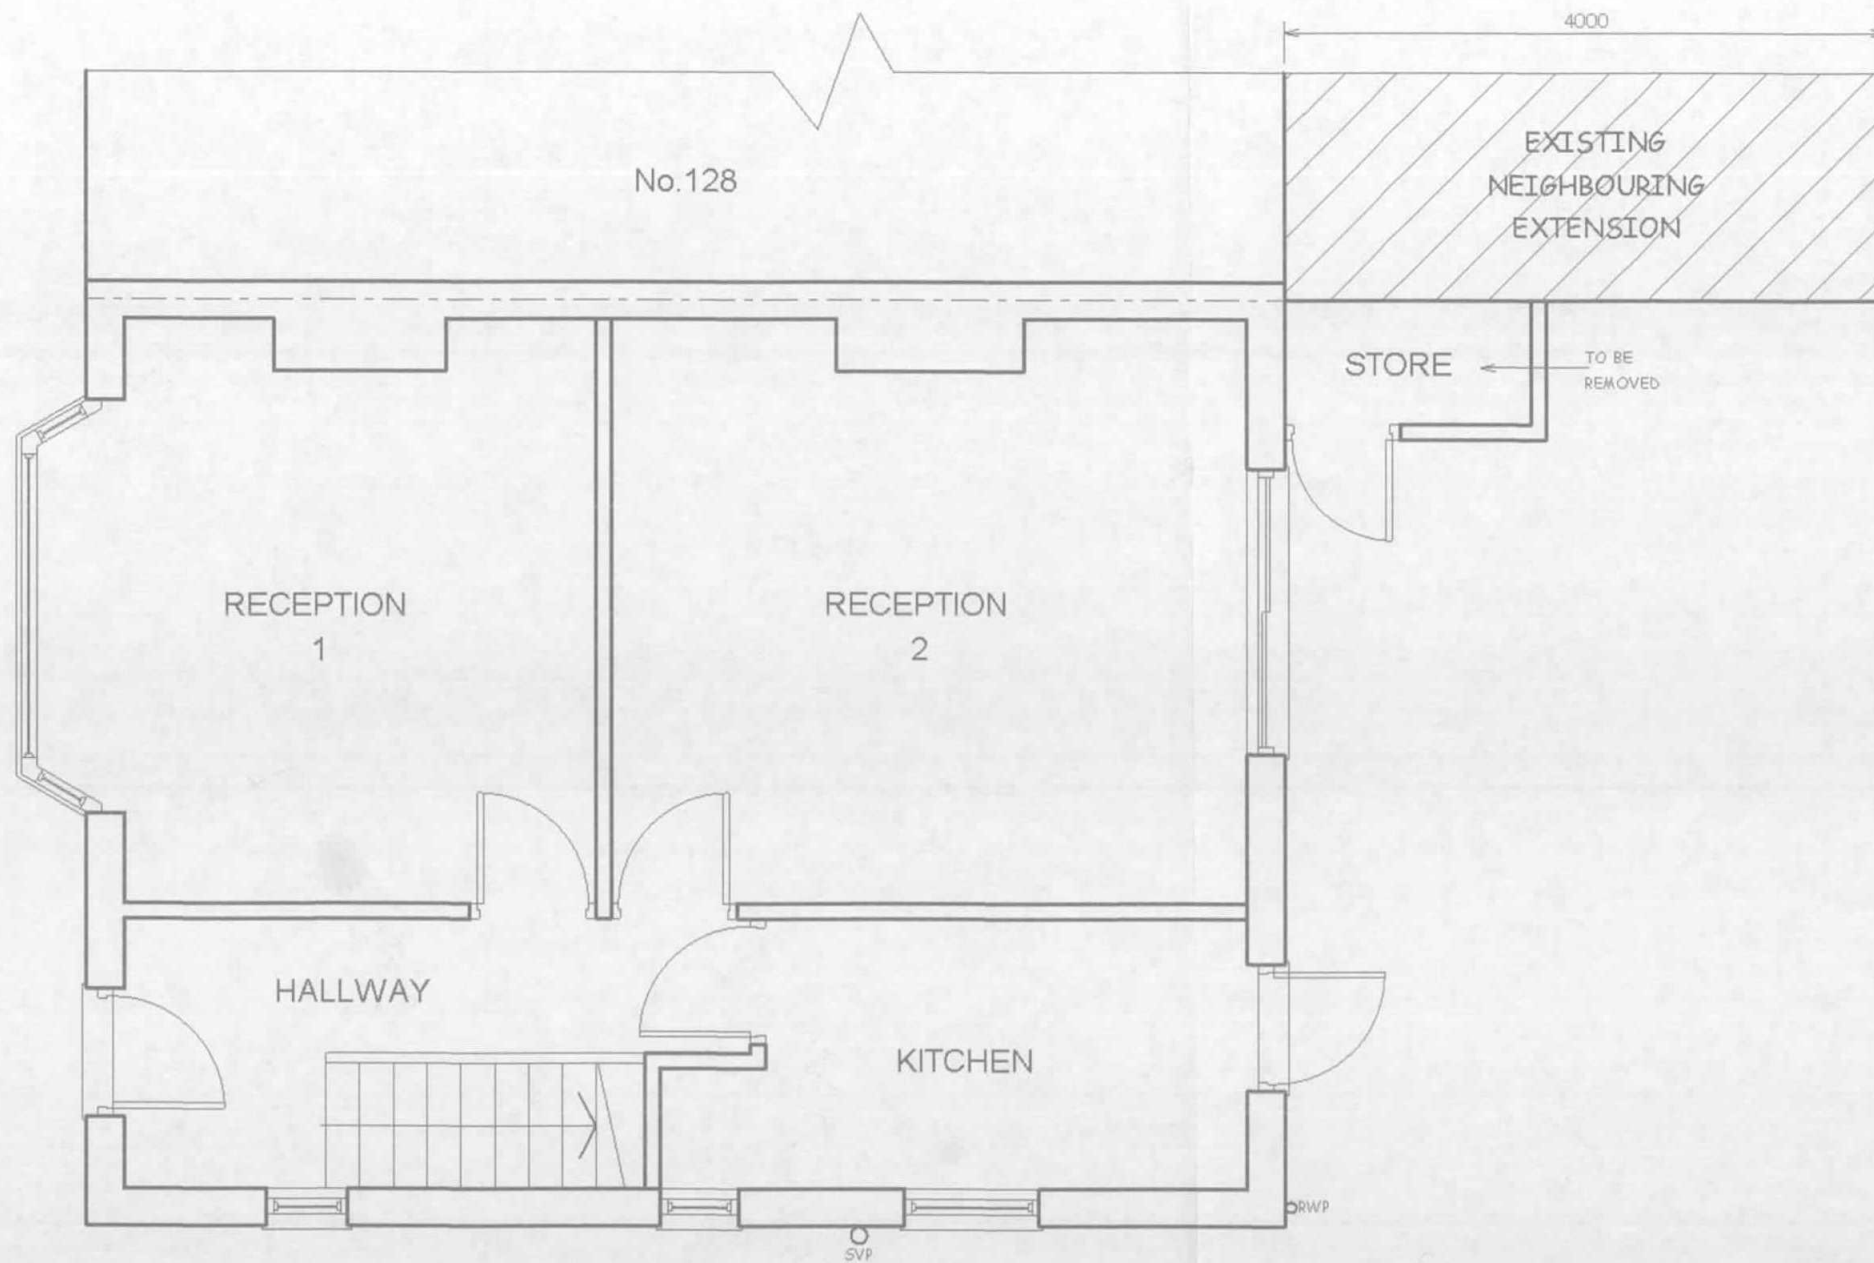


SCALE BAR

NOTES:
ALL DIMENSIONS MUST BE CHECKED ON SITE AND
NOT SCALED FROM THIS DRAWING

A		
REV	DATE	DESCRIPTION

COPYRIGHT

R.P.Architectural Services
39A, NORWICH ROAD
NORTHWOOD
MIDDLESEX
HA6 1ND

Tel: 07753 659794

CLIENT:

JOB TITLE:

130 NORTH HYDE ROAD
HAYES
UB3 4NQ

DRAWING TITLE

EXISTING GROUND FLOOR

SCALE: 1:50

DATE: APR/2017

DRAWN: RPA

DRG. NO.

RPA/130/NHR/101

REV.