


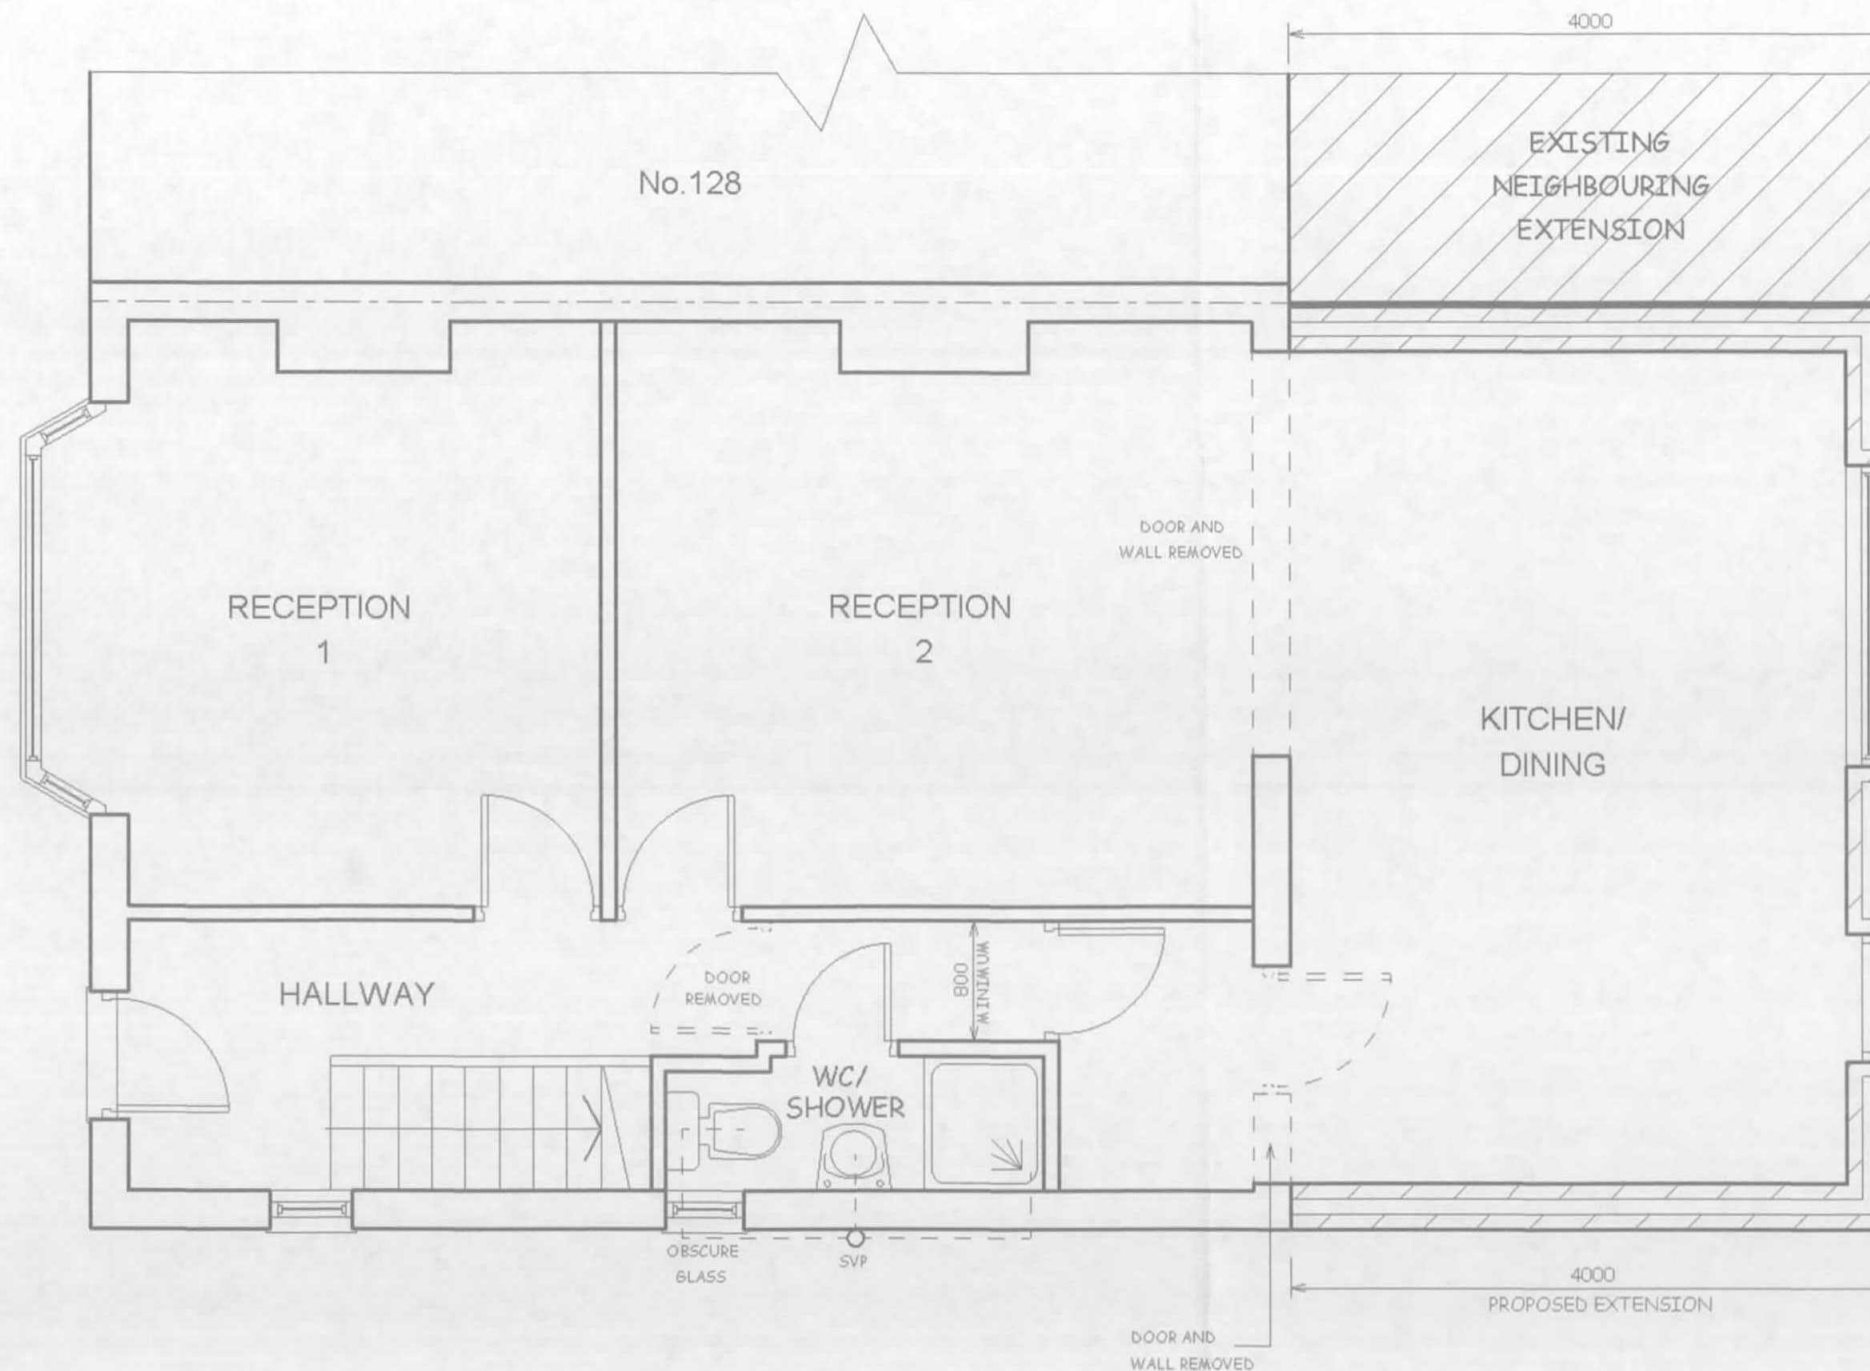

SCALE BAR

NOTES:
ALL DIMENSIONS MUST BE CHECKED ON SITE AND
NOT SCALED FROM THIS DRAWING

REV.	DATE	DESCRIPTION
A		

COPYRIGHT
R.P.ARCHITECTURAL SERVICES
39A,NORWICH ROAD
NORTHWOOD
MIDDLESEX
HA6 1ND

Tel:07753 659794

CLIENT:

JOB TITLE:

130 NORTH HYDE ROAD
HAYES
UB3 4NQ

DRAWING TITLE

PROPOSED GROUND FLOOR

SCALE: 1:50

DATE:APR2017

DRAWN: RPA

DRG. NO.	REV.
RPA/130/NHR/102	