
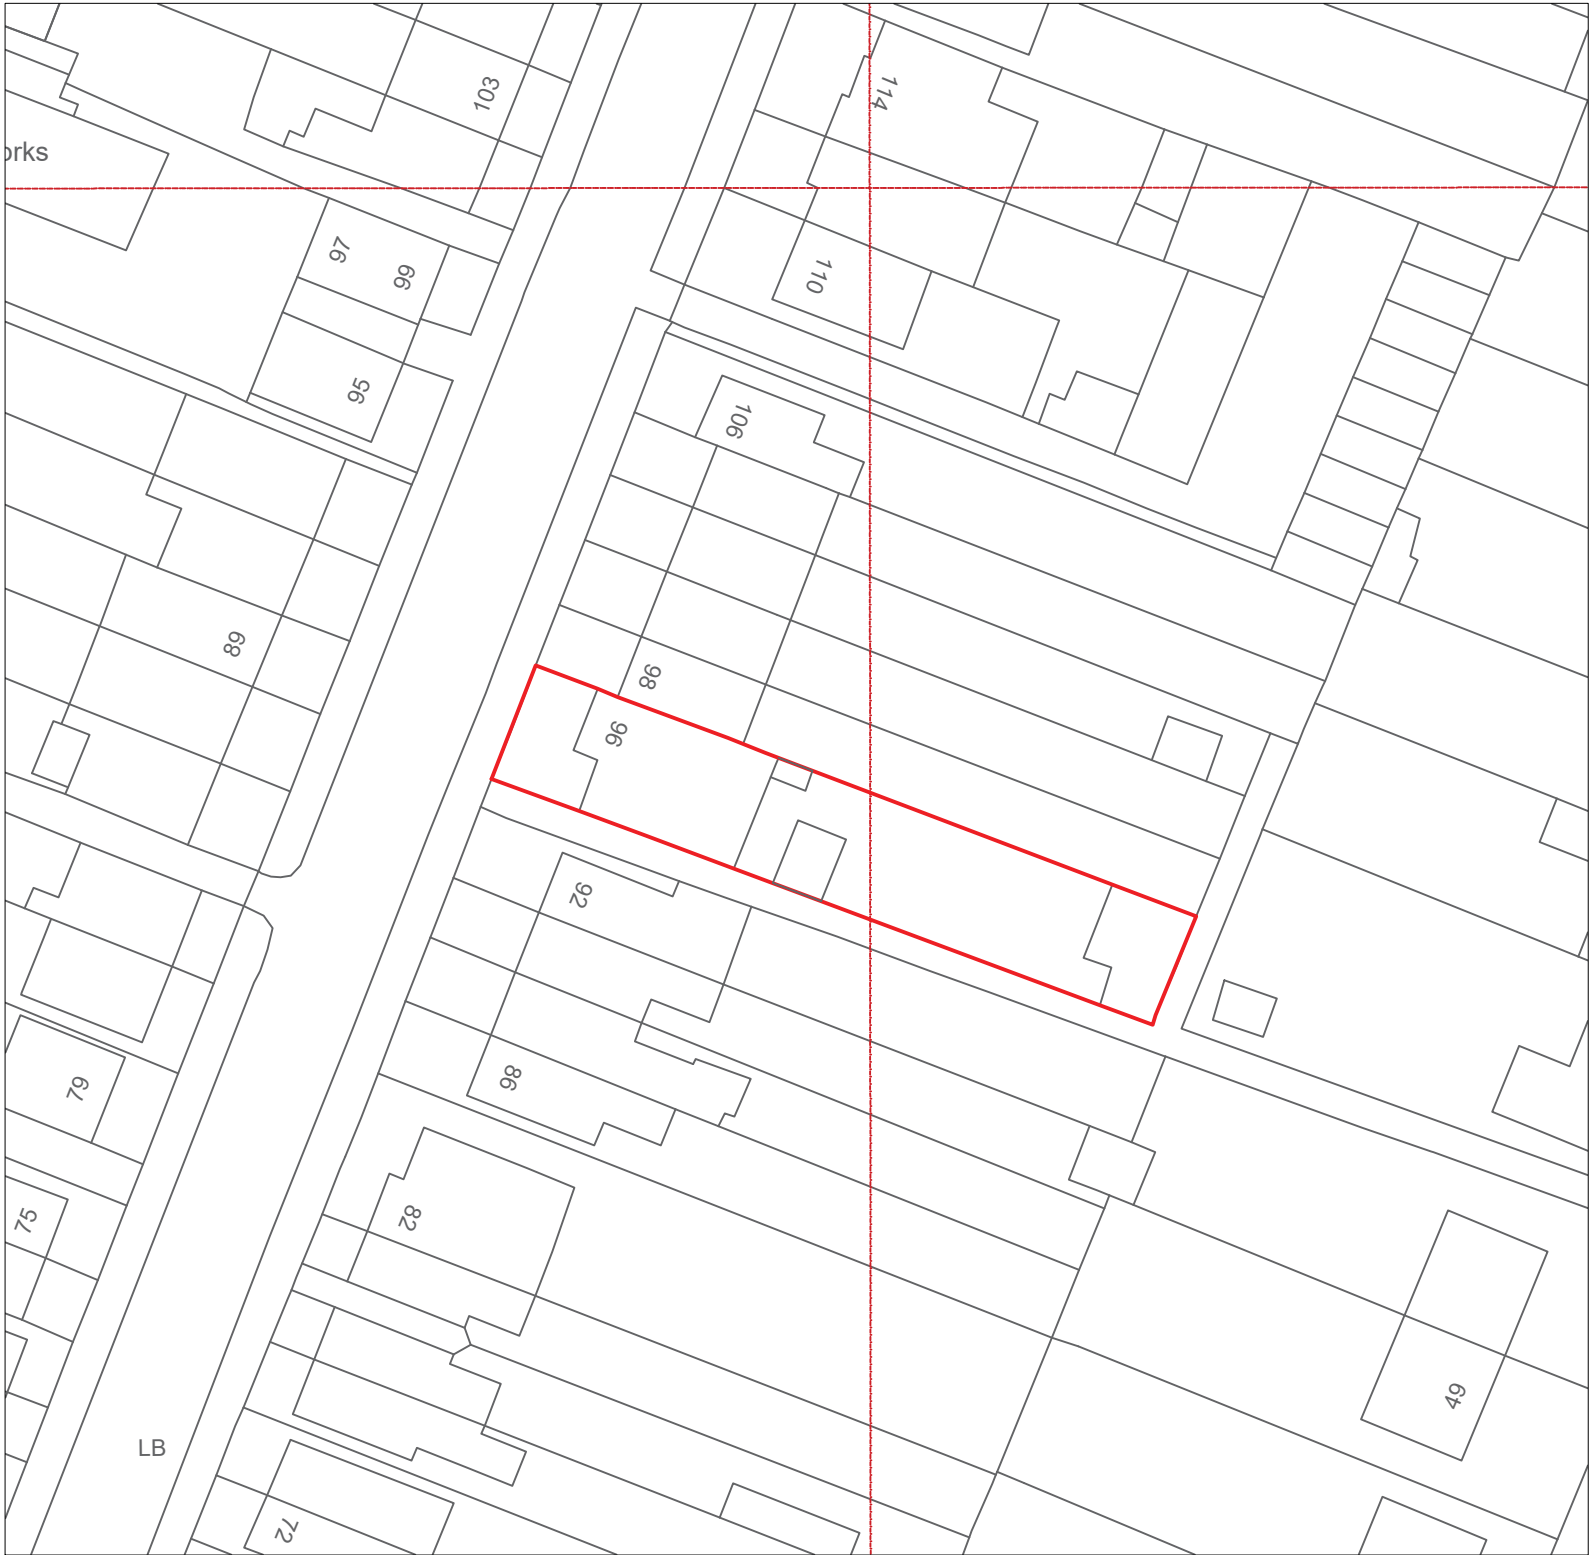




LOCATION PLAN

Existing 1:1250

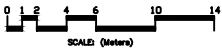

BLOCK PLAN

Existing 1:500

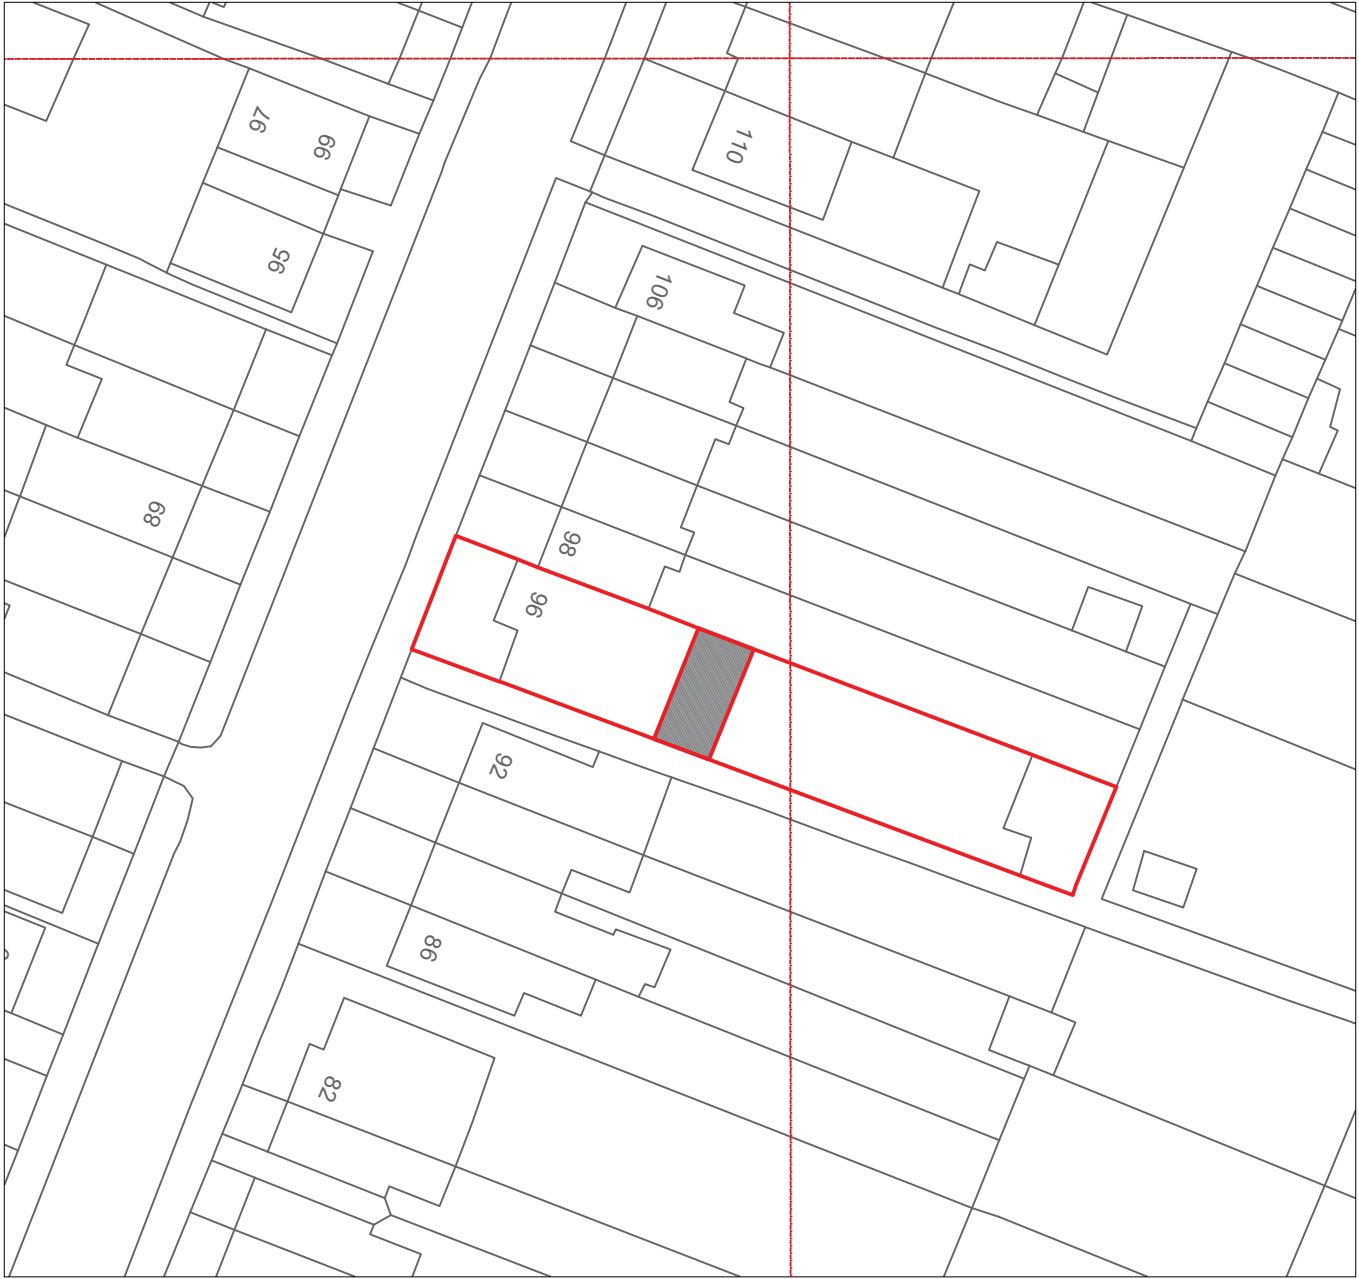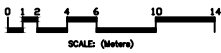

BLOCK PLAN

PROPOSED 1:500

THE DRAWING IS ISSUED FOR INFORMATION ONLY. THE DRAWING MUST BE READ IN CONJUNCTION WITH RELEVANT CONSULTING DRAWINGS, SPECIFICATION AND ALL OTHER RELEVANT DOCUMENTATION AND DRAWING INTERPRETED ACCORDINGLY. THE DRAWING IS NOT TO BE USED FOR DAMAGE OF WHATEVER NATURE AND HOWEVER ARISING FROM ANY VARIATION MADE TO THE DRAWING OR IN CONNECTION OF THE WORK TO WHICH IT RELATES WHICH HAS NOT BEEN REFERRED TO THEM AND THEIR APPROVAL. DRAWINGS SHOWN ARE NOT TO BE REPRODUCED FROM THE DRAWING. THE INFORMATION SHOWN ON THE DRAWING IS SUBJECT TO MEASURED SURVEY AND RELEVANT CONSULTING DOCUMENTATION AND DRAWINGS. NO BUILDING WORK IS TO BE CARRIED OUT ON THIS DRAWING. THE DRAWING IS THE PROPERTY OF STOREYS.

REV.	DATE	INFO
A	02.07.20	ISSUED FOR PLANNING APPLICATION
B	24.09.20	ISSUED FOR PLANNING APPLICATION

JOB NO.	DRAWING NO.	PROJECT
96004	00-00-01	96_HILLIARD_ROAD_NORTHWOOD
REV.	DATE	SCALE - A2
B	02.07.2020	VARIES
DRAWN BY	BT	DRAWING TITLE
		BLOCK/SITE_PLAN
		EXISTING/PROPOSED