


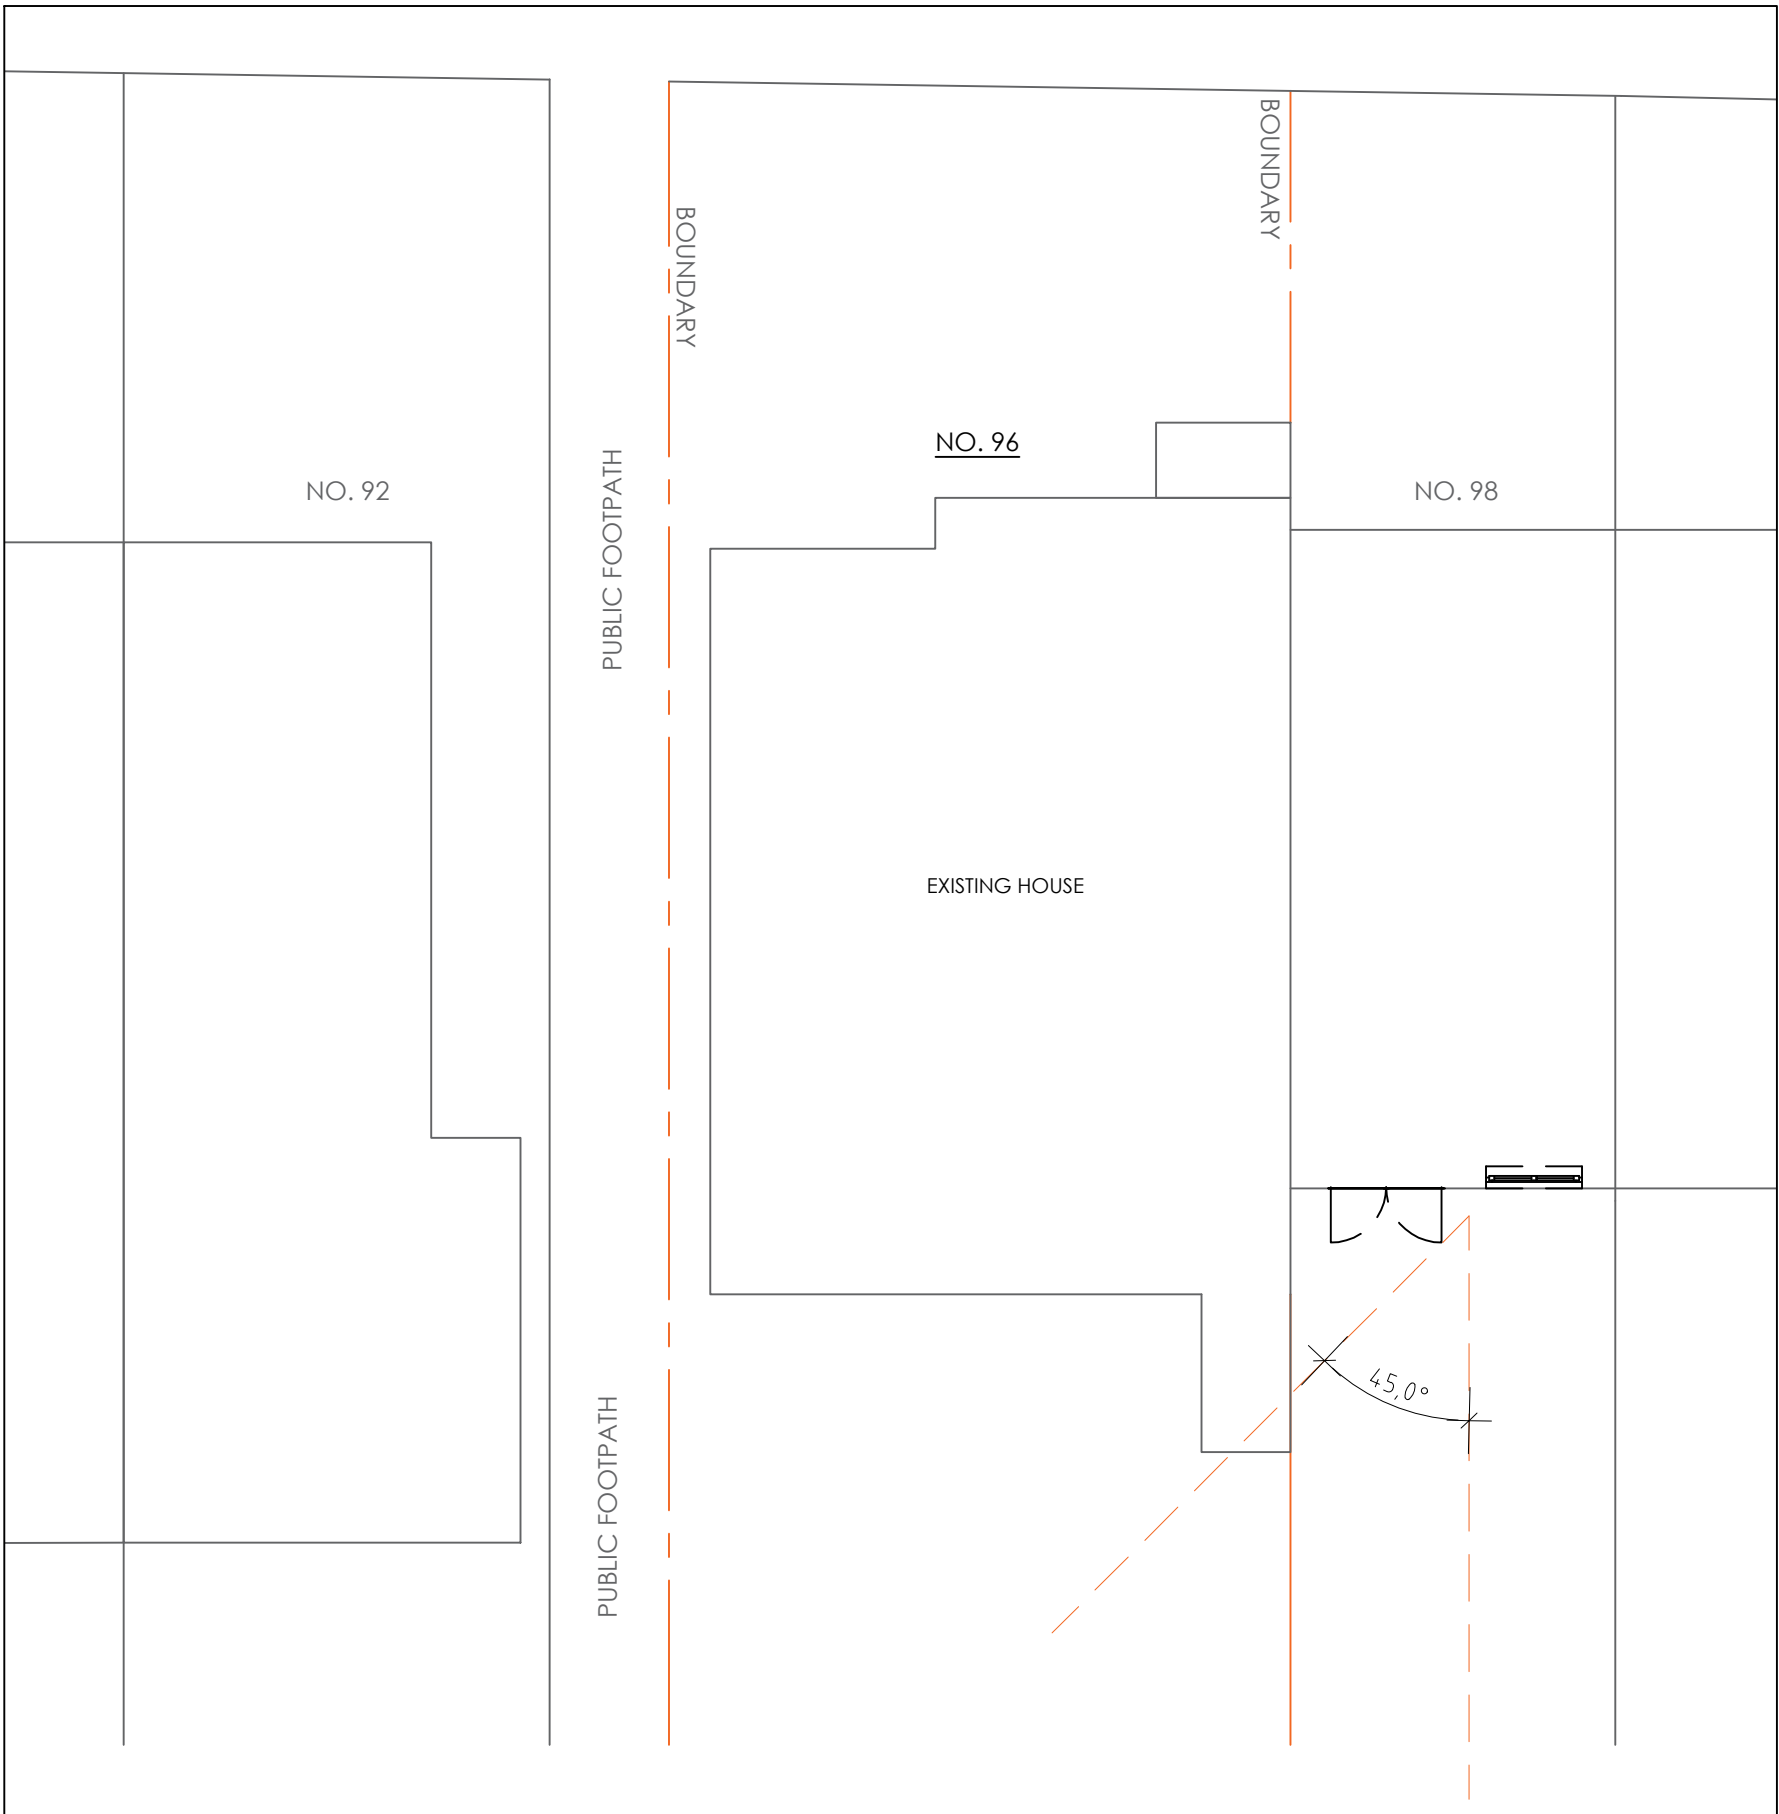

PLAN - ANGLE OF SUN

EXISTING


1:100



PLAN - ANGLE OF SUN

PROPOSED

1:100

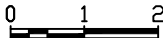

1:100 SCALE BAR

SUN ANGLE

PROPOSED EXTENSION

1:100

THE DRAWING IS ISSUED FOR INFORMATION ONLY. THE DRAWING MUST BE READ IN CONJUNCTION WITH RELEVANT CONSULTING DRAWINGS, SPECIFICATION AND ALL OTHER RELEVANT DOCUMENTATION AND DRAWING INTERPRETED ACCORDINGLY. THE DRAWING IS NOT TO BE USED FOR ANY PURPOSES OTHER THAN THAT FOR WHICH IT WAS ISSUED. THE DRAWING IS NOT TO BE REPRODUCED OR TRANSMITTED IN ANY FORM OR BY ANY MEANS, ELECTRONIC OR MECHANICAL, INCLUDING PHOTOCOPYING, RECORDING, OR BY ANY INFORMATION STORAGE AND RETRIEVAL SYSTEM. THE INFORMATION SHOWN ON THE DRAWING IS SUBJECT TO MEASURED SURVEY AND RELEVANT CONSULTING DOCUMENTATION AND DRAWINGS. NO BUILDING WORK IS TO BE CARRIED OUT ON THIS DRAWING WITHOUT THE APPROVAL OF THE ARCHITECT.

REV.	DATE	INFO
A	30.09.20	ISSUED FOR PLANNING APPLICATION

JOB NO.	DRAWING NO.	PROJECT
96004	00-01-03	96_HILLIARD_ROAD_NORTHWOOD
REV.	DATE	SCALE - A2
B	02.07.2020	1:100
DRAWN BY	BT	DRAWING TITLE
		SUN_PATH
		PLAN/3D