


19 Lees Road, Hillingdon, Middlesex, UB8 3AS

- Existing Side Elevation
- LR_ESE_01
- July 2021

Scale 1:100
on A4

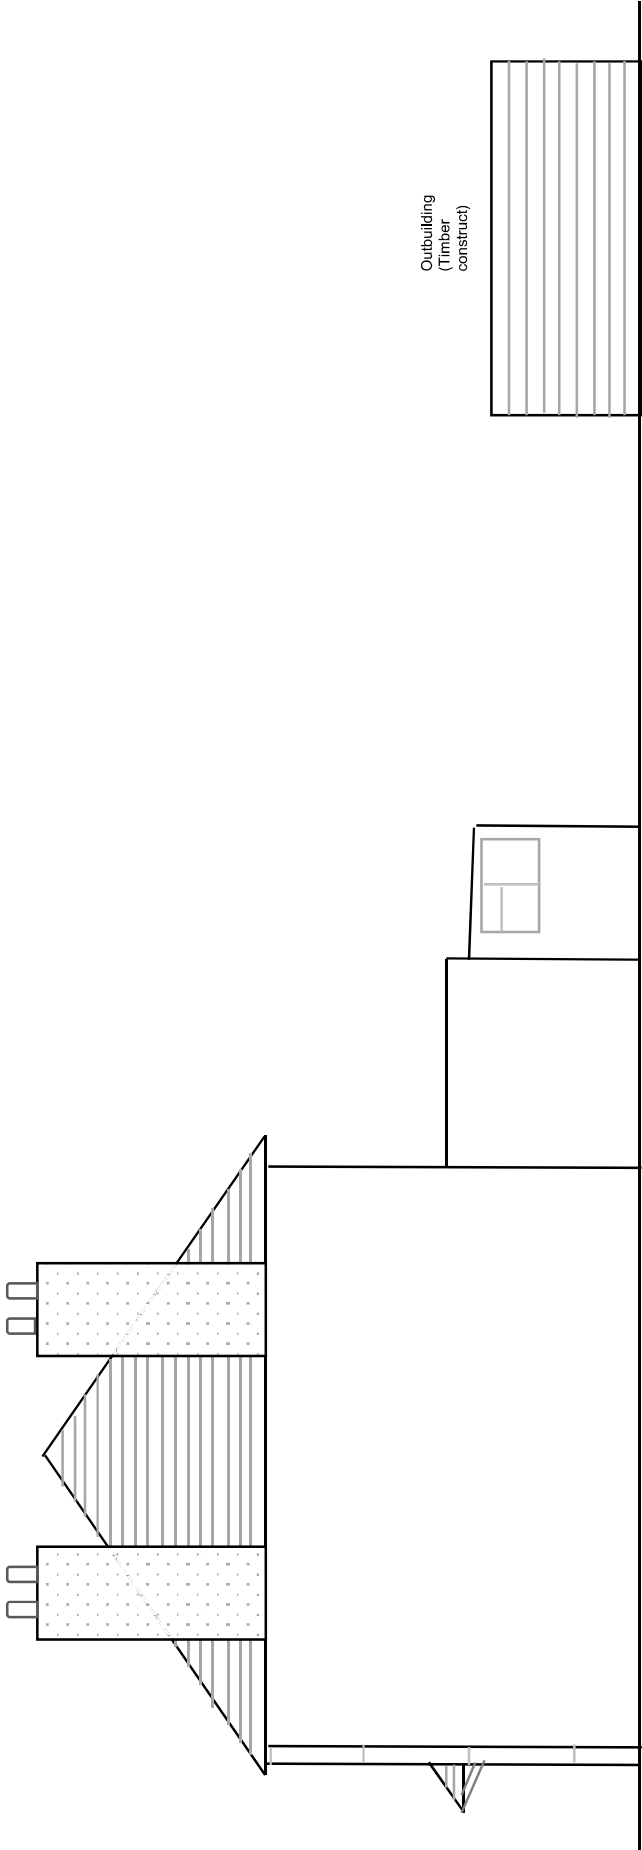

Outbuilding
(Timber
construct)