

PLAN KEY

RL

OG

CL

SD

NW/ND

FD30S

BW

ST

BD

GD

SITE BOUNDARY

PROPERTY ENTRANCE

ROOFLIGHT

OPAQUE GLAZING

DARK GREY CLADDING

SLIDING DOOR WITH OPAQUE GLASS GUARDING

NEW WINDOW / DOOR

30MINS FIRE RATED DOOR WITH SMOKE SEAL

EXISTING BUILDING LINE

30 MINS FIRE RATING WALL / FLOOR

BRICK TO MATCH EXISTING

STONE COPING

SLIDING DOOR

GLASS DOOR

EXISTING STRUCTURE

PROPOSED STRUCTURE



PLANNING APP 1

1:100@A3

0 1 5M

J79 STUDIO

T: +44 (0)7742 071 052
W: info@j79studio.co.uk

Unit 312
Wey House
15 Church Street
Weybridge
KT13 8NA


FOR

ALL DIMENSIONS TO BE CHECKED ON SITE
OBTAINED BUILDING CONTROL /PLANNING
APPROVAL BEFORE WORK COMMENCE

This drawing is the property of J79 Studio. Copyright is reserved & this drawing is issued on the condition that it is not copied, reproduced, retained or disclosed to any unauthorised person, either wholly or in part, without our consent. Do not scale from this drawing. Check all dimensions on site. Any errors please notify architect in the first instance.

Rev	Date	Note
P1	20-02-22	Planning issue
PROJECT		
11 Stuart Close Uxbridge UB10 9NE		
DRAWING TITLE		
PROPOSED GF PLAN		
PROPOSED DEVELOPMENT / STATUS		
GF REAR & FRONT PORCH EXTENSION		
DRAWN BY		CHECKED BY
JW		KM

PROJECT NO.	DATE	SCALE
1904	FEB 2022	1:100 @ A3
DRAWING NO.		REVISION
A100		P1

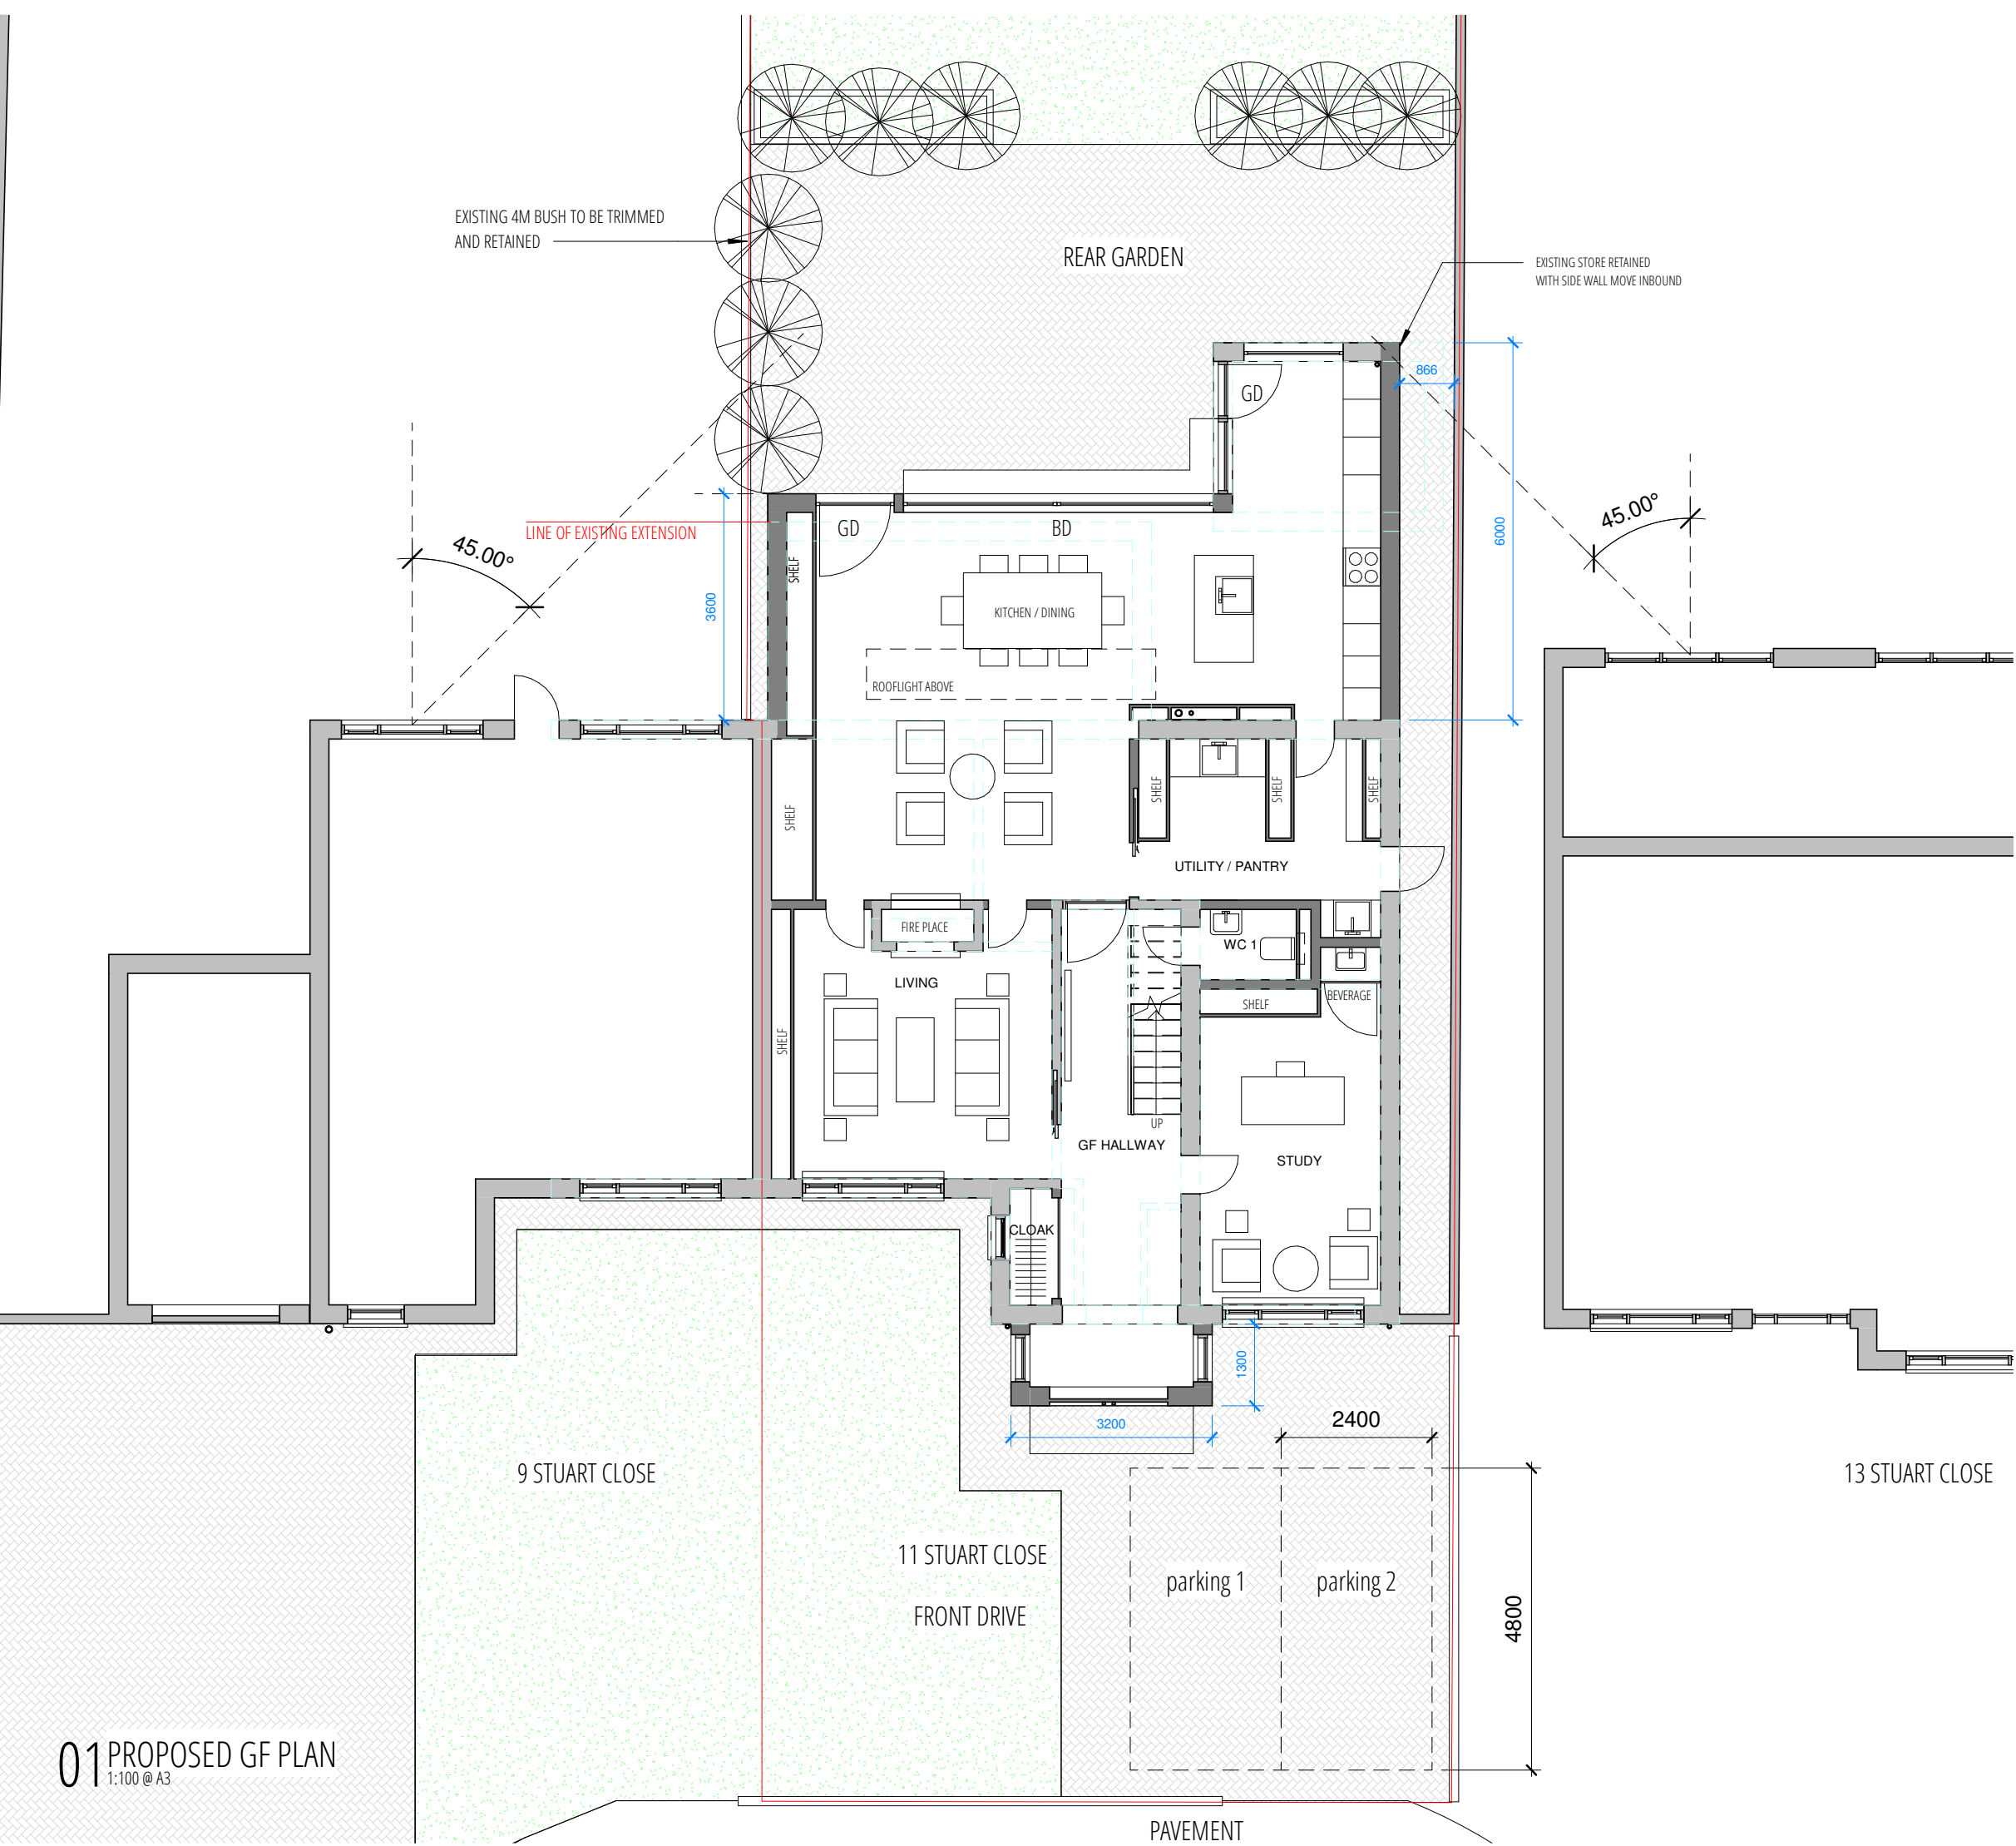

01 PROPOSED GF PLAN
1:100 @ A3