
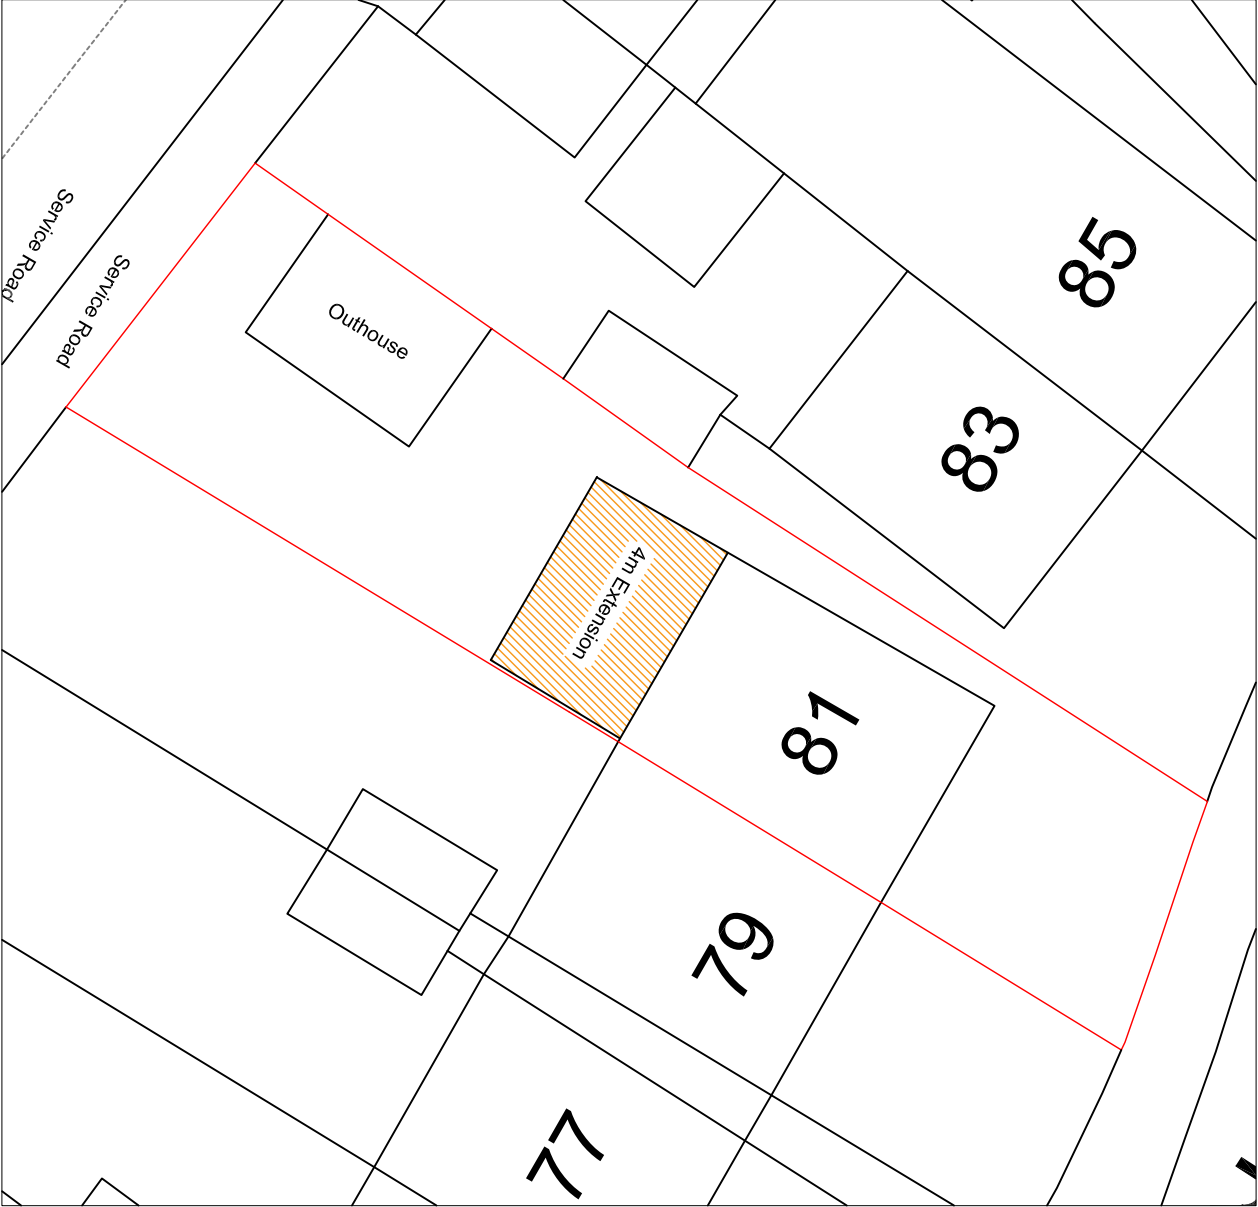
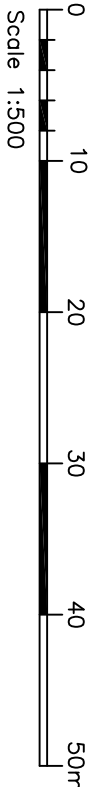


Scale 1:200

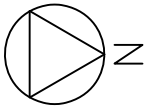

Scale 1:500

81RAEBURNROADSITEANDBLOCKPLANDWG02
All site dimensions to be verified on site.

Client : Daljit Kaur

Property:81Raeburn Road Hayes UB4 8PN

Description of Work: Removal of conservatory and construction of 4m
Single Storey Rear Extension.

Scale: 1:500 , 1 /200 Date: Sept 2026 Drawn : AP