


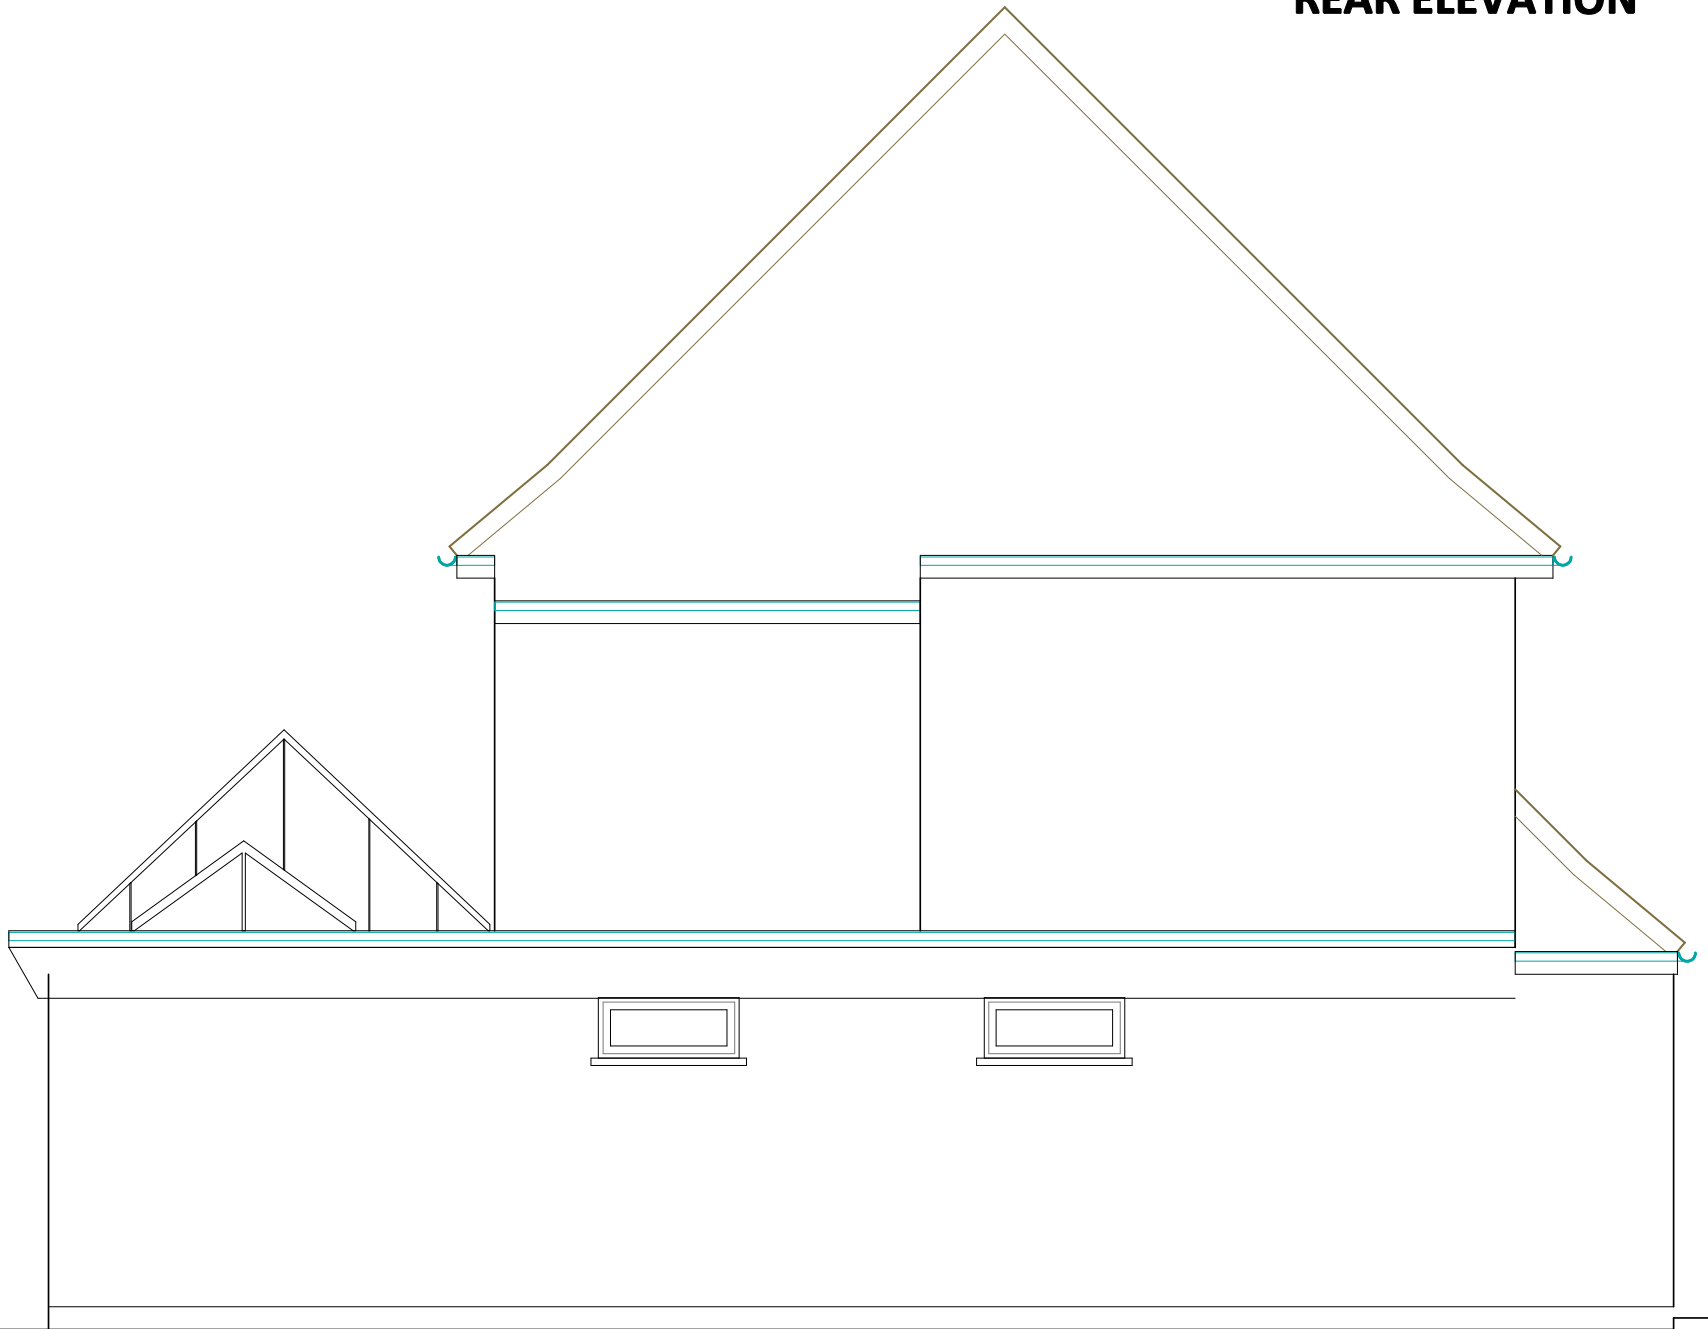

REAR ELEVATION



SIDE ELEVATION



FRONT ELEVATION

ELEVATIONS: EXISTING

 **Toobee**
367 Amersham Road Hazlemere Bucks. HP15 7HR
T: 01494 716733 M: 07957 476872
E: malcolm@toobee.co.uk

Drawing: **ELEVATIONS: EXISTING**
Project: **FIRST FLOOR EXTENSION OVER THE G/F**

Steve Pocock 46 Floriston Avenue Hillingdon U10 9DZ		For Approval: Building Regulations: For Constructions: As Built: ☒	
		Revision:	A
Job No:	4330	Page:	P-EX02
Scale:	1:50 @ A2	Date:	05-01-2019