

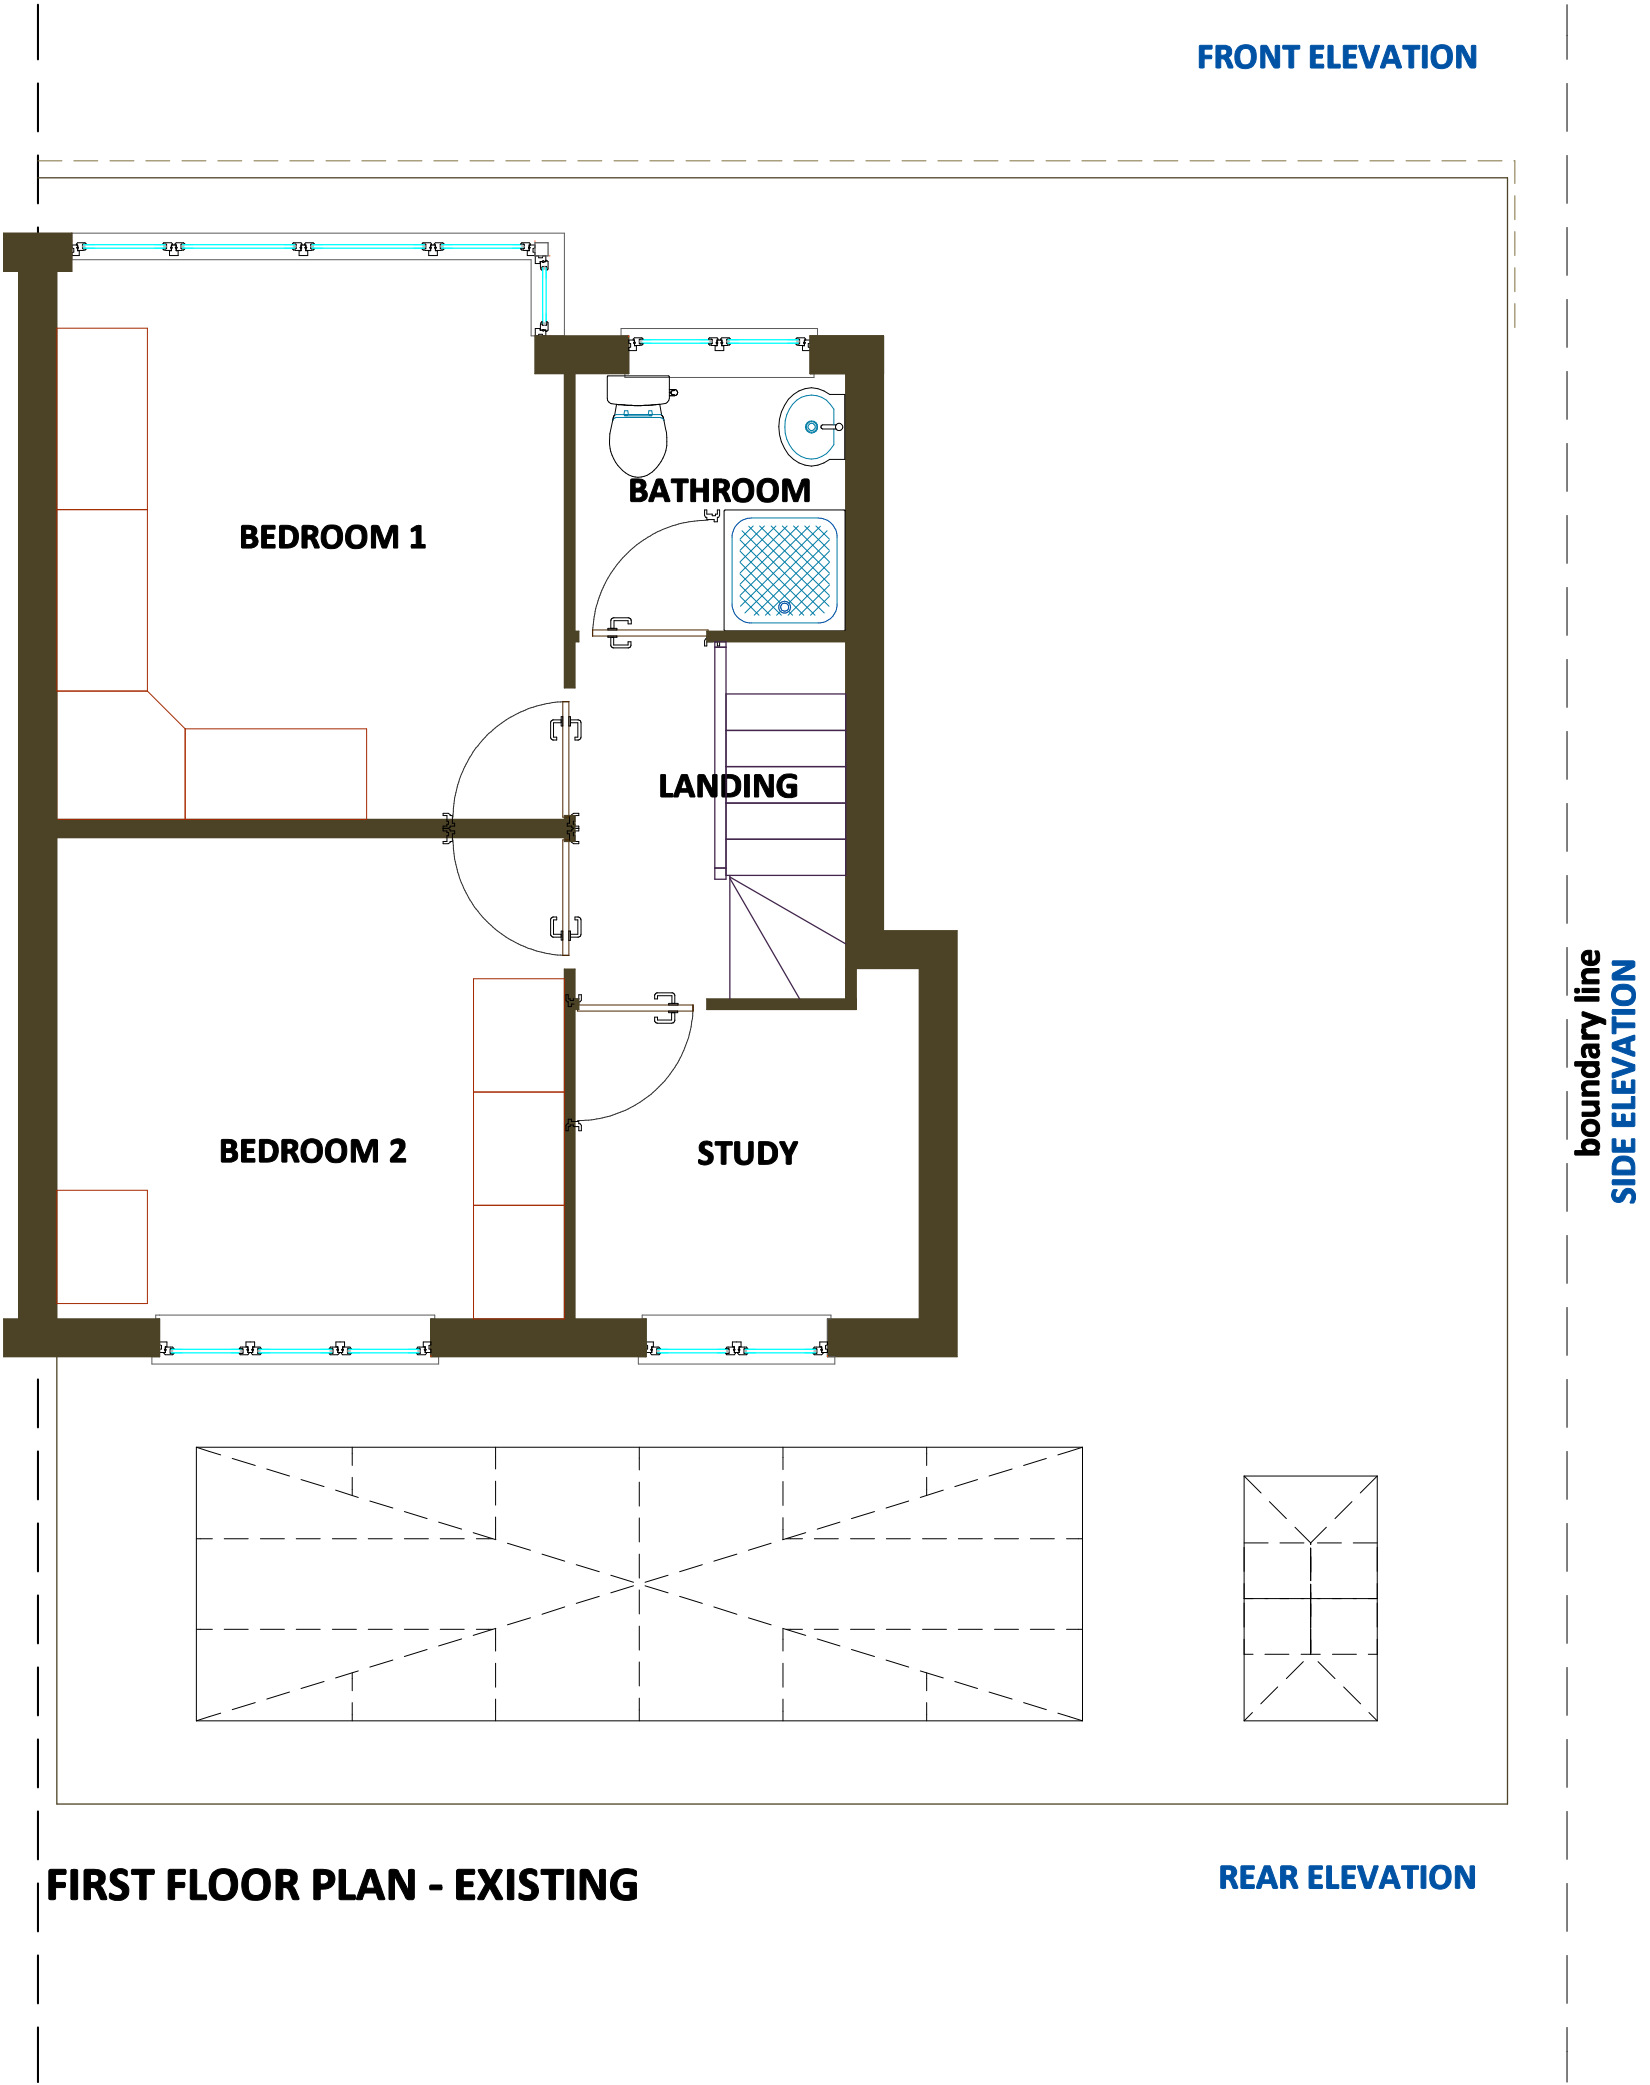


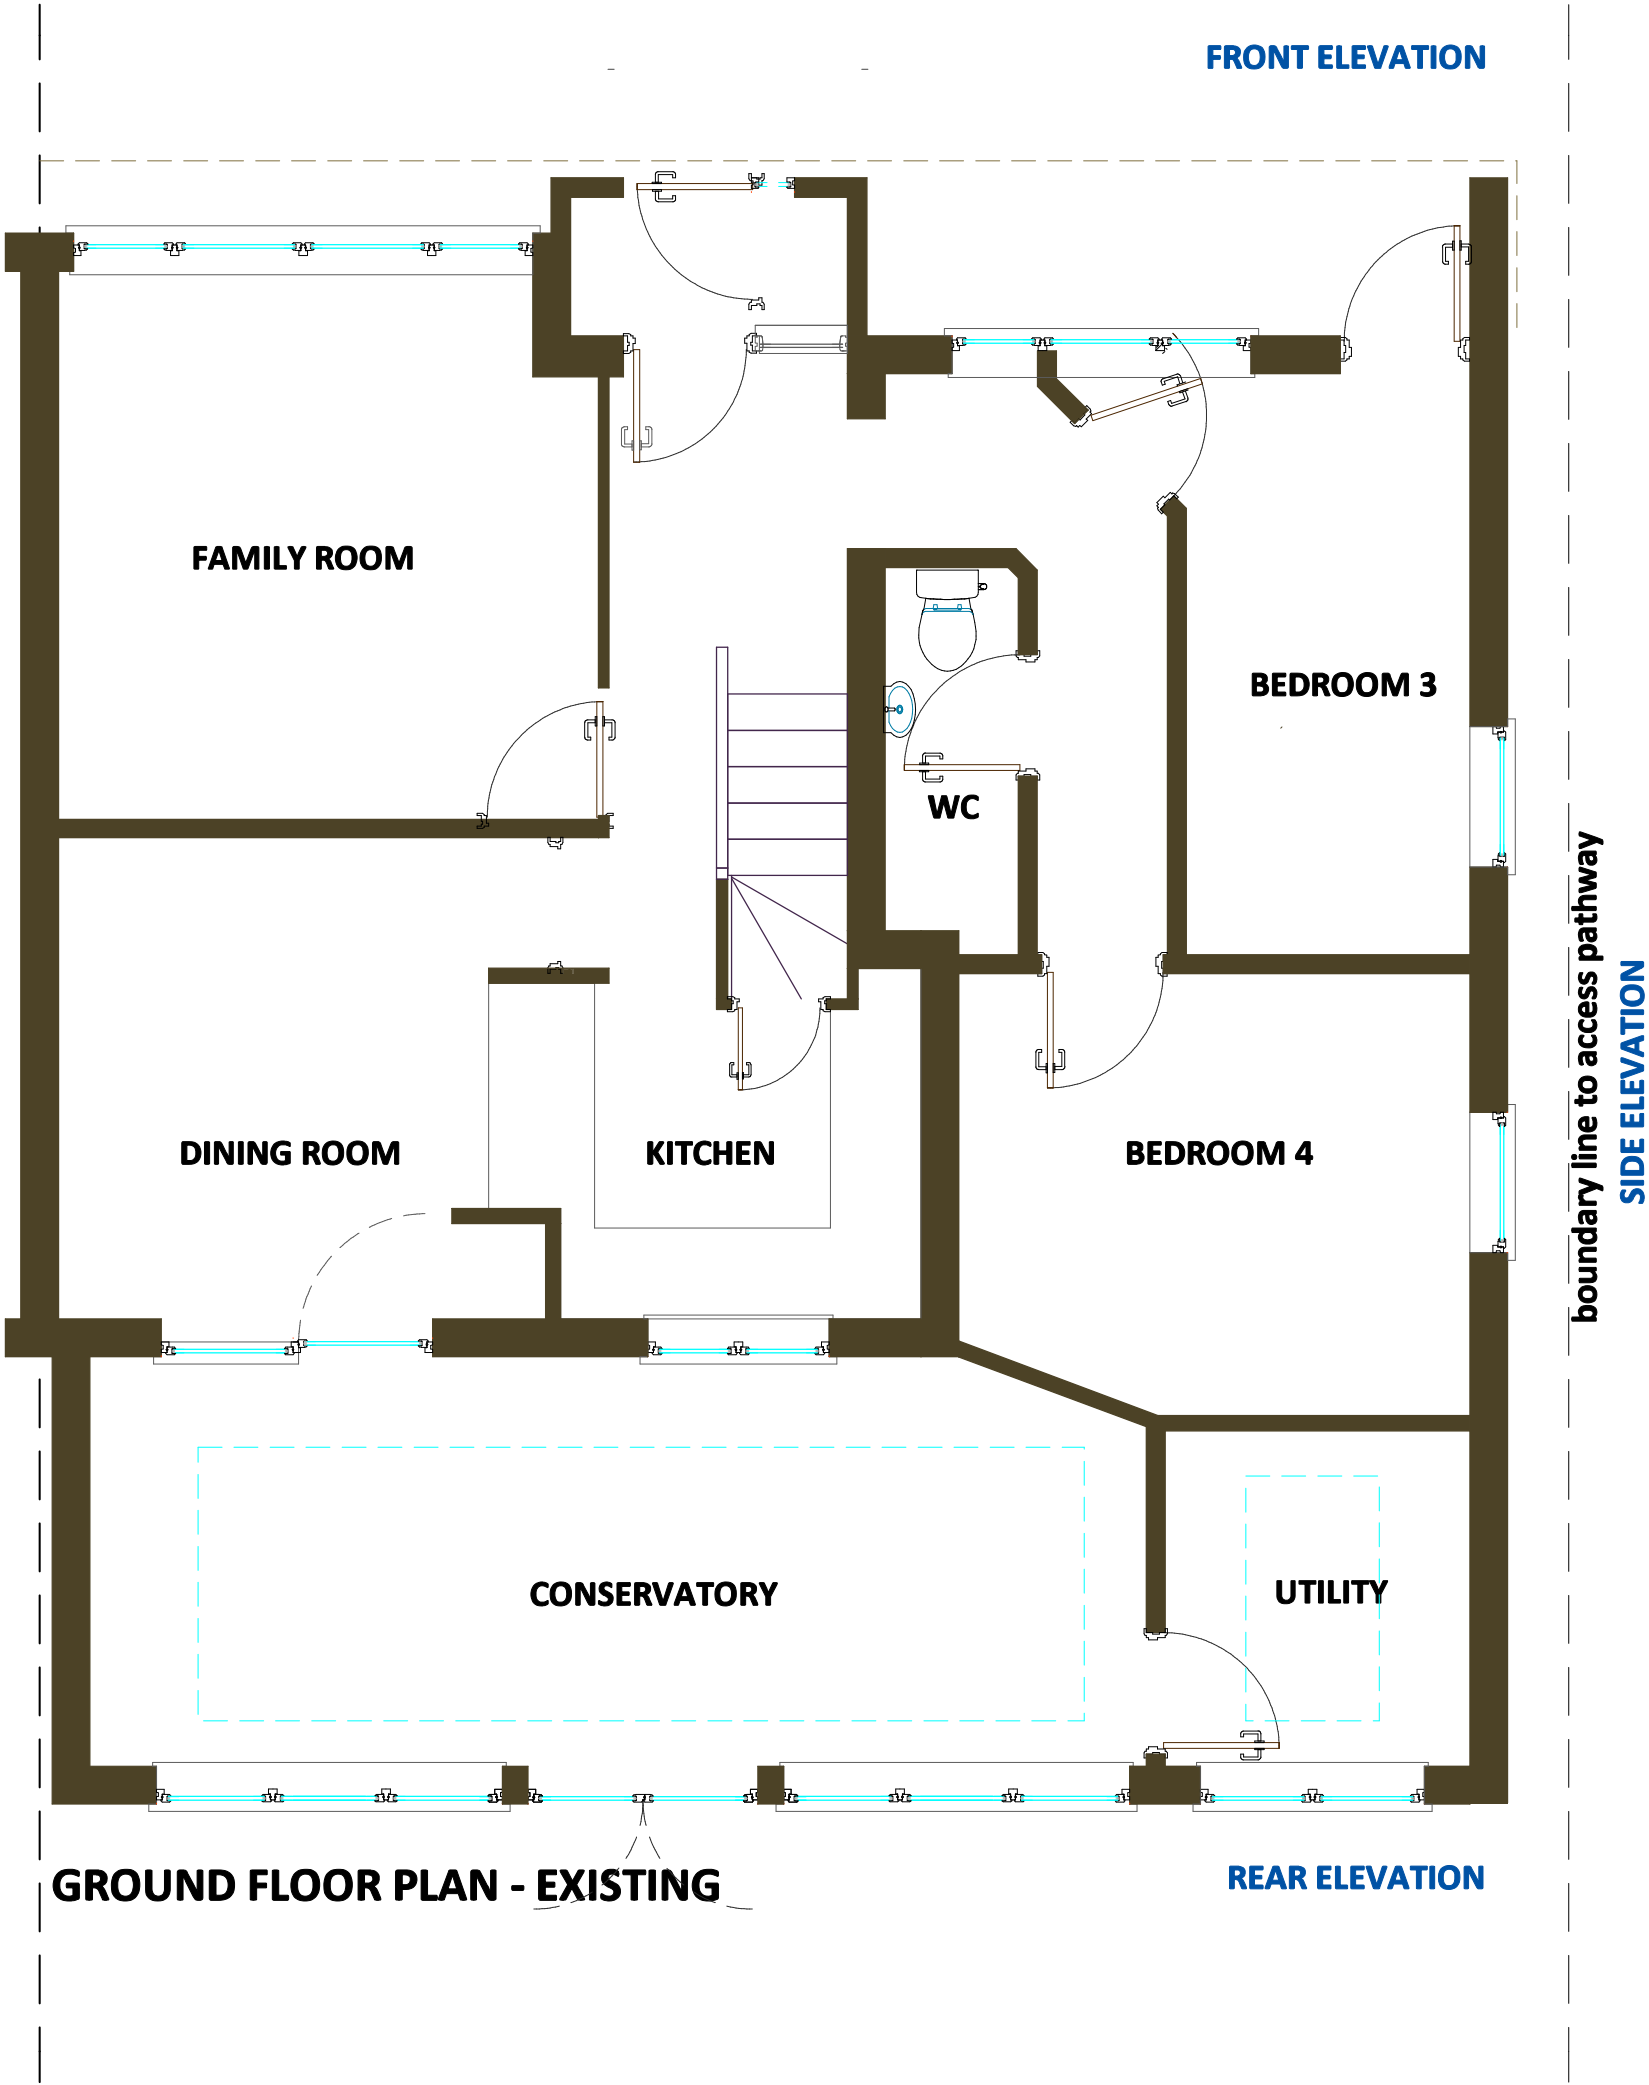

PLANS: EXISTING

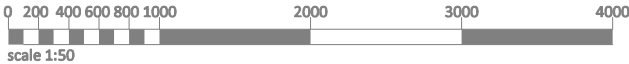

Toobee
367 Amersham Road Hazlemere Bucks. HP15 7HR
T: 01494 716733 M: 07957 476872
E: malcolm@toobee.co.uk

Drawing: **PLANS: EXISTING**
Project: **Part two storey, part single storey side/rear ext'n**

Steve Pocock
46 Floriston Avenue
Hillingdon
UB10 9DZ

Job No: **4330**
Scale: **1:50 @ A2**

For Approval:
Building Regulations:
For Constructions:
As Built: ☒
Revision: **A**
Page: **P-EX01**
Date: