


This drawing is the property of TOOBEE and may not be copied or reproduced without consent. All dimensions must be checked on site before commencing work. No dimensions to be scaled from drawing. TOOBEE asserts full Intellectual Property Rights in connection with designs, layouts and information contained within this drawing. Rights are transferred to the named client only upon receipt of full agreed payment in connection with services provided.

Emergency egress


Where no protected escape route is provided to final exit from the building, all habitable rooms on ground and first floors must have emergency egress windows with at least one clear opening of not less than 0.33m2 in area & 735 x 450mm or 450 x 735mm - not more than 1100mm above internal finished floor level.




FRONT ELEVATION

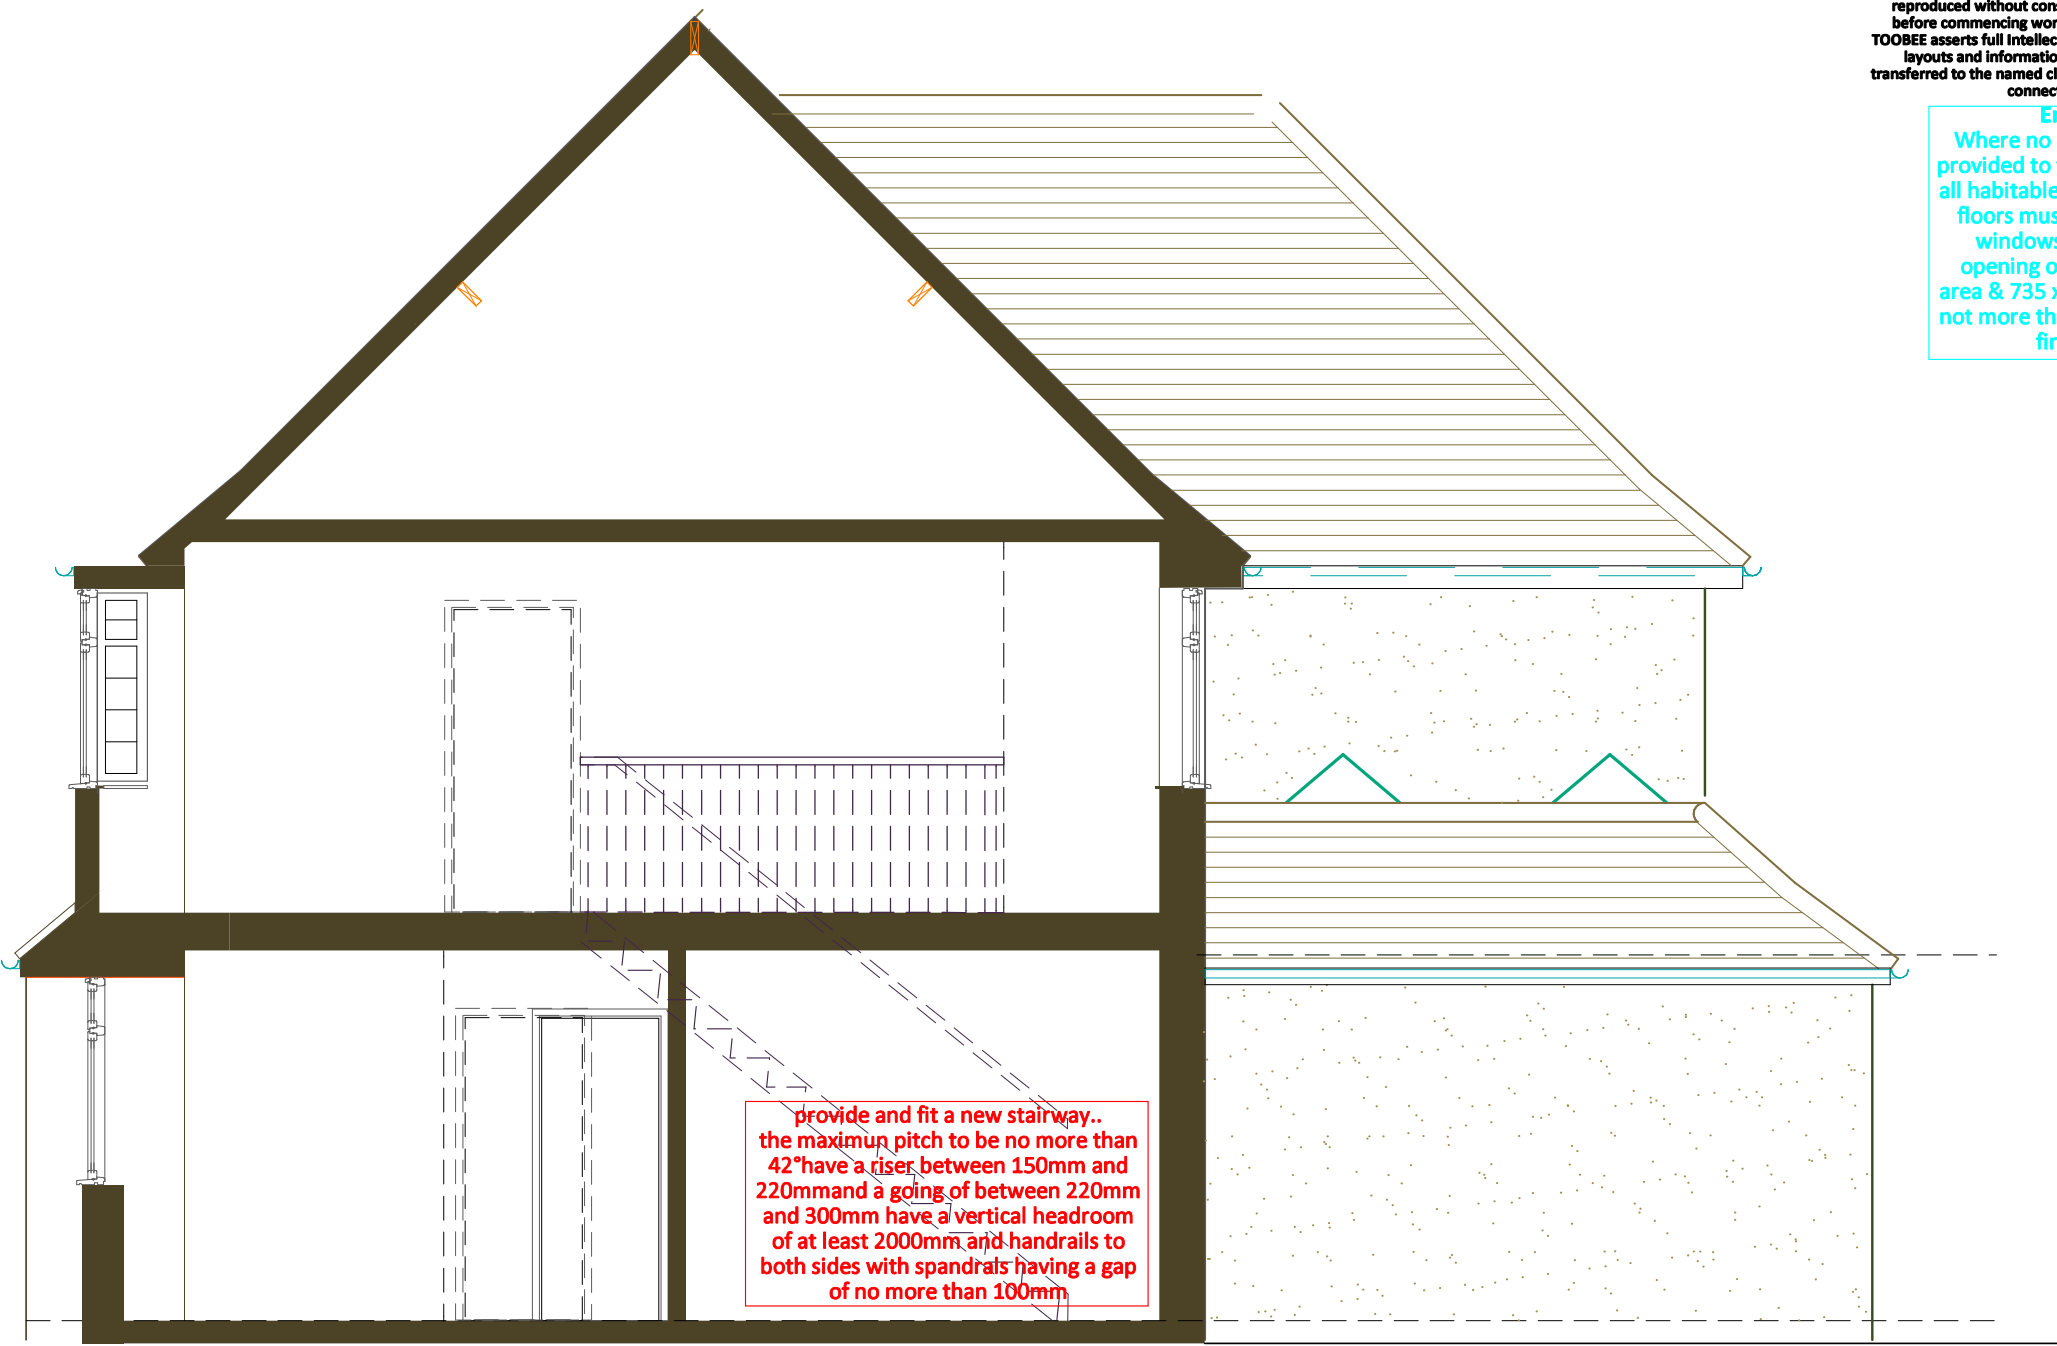

SECTION THROUGH THE EXISTING AND SIDE ELEVATION

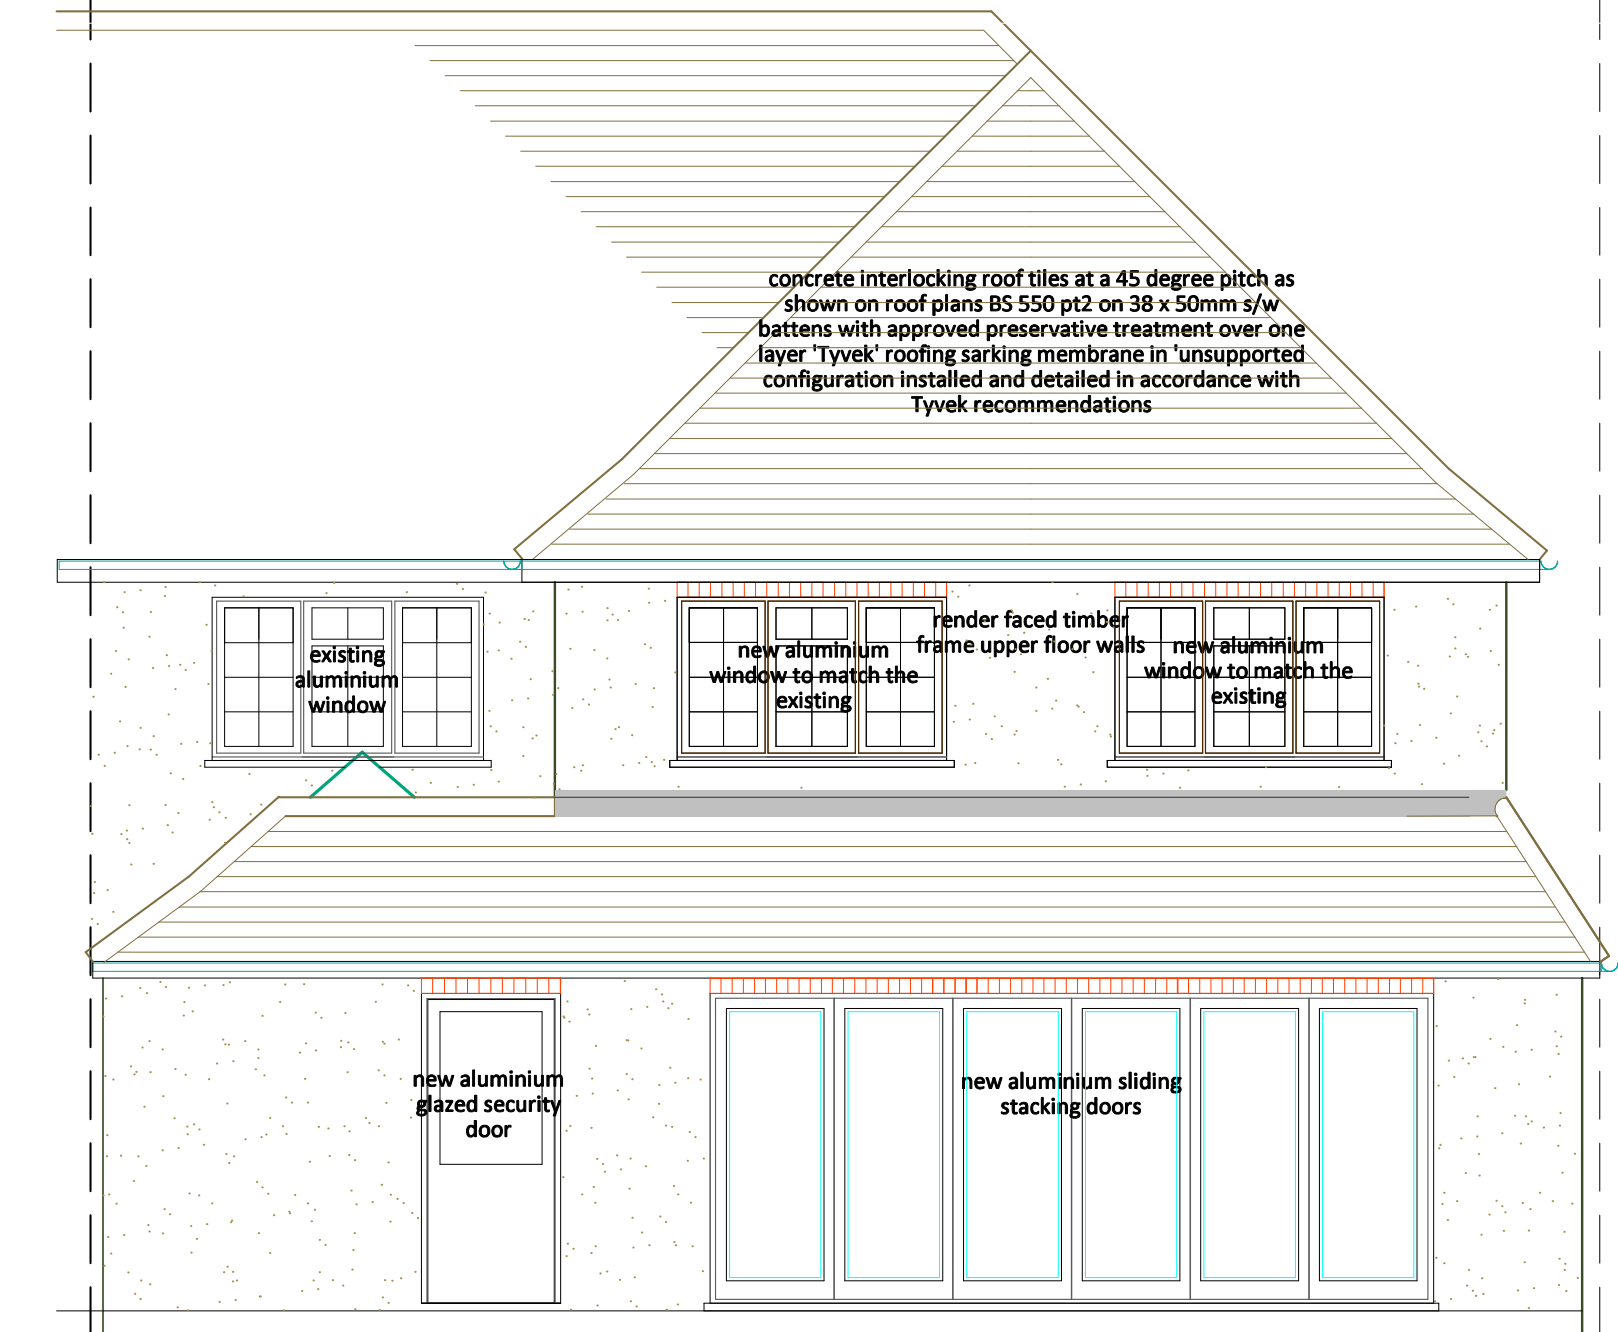


REAR ELEVATION

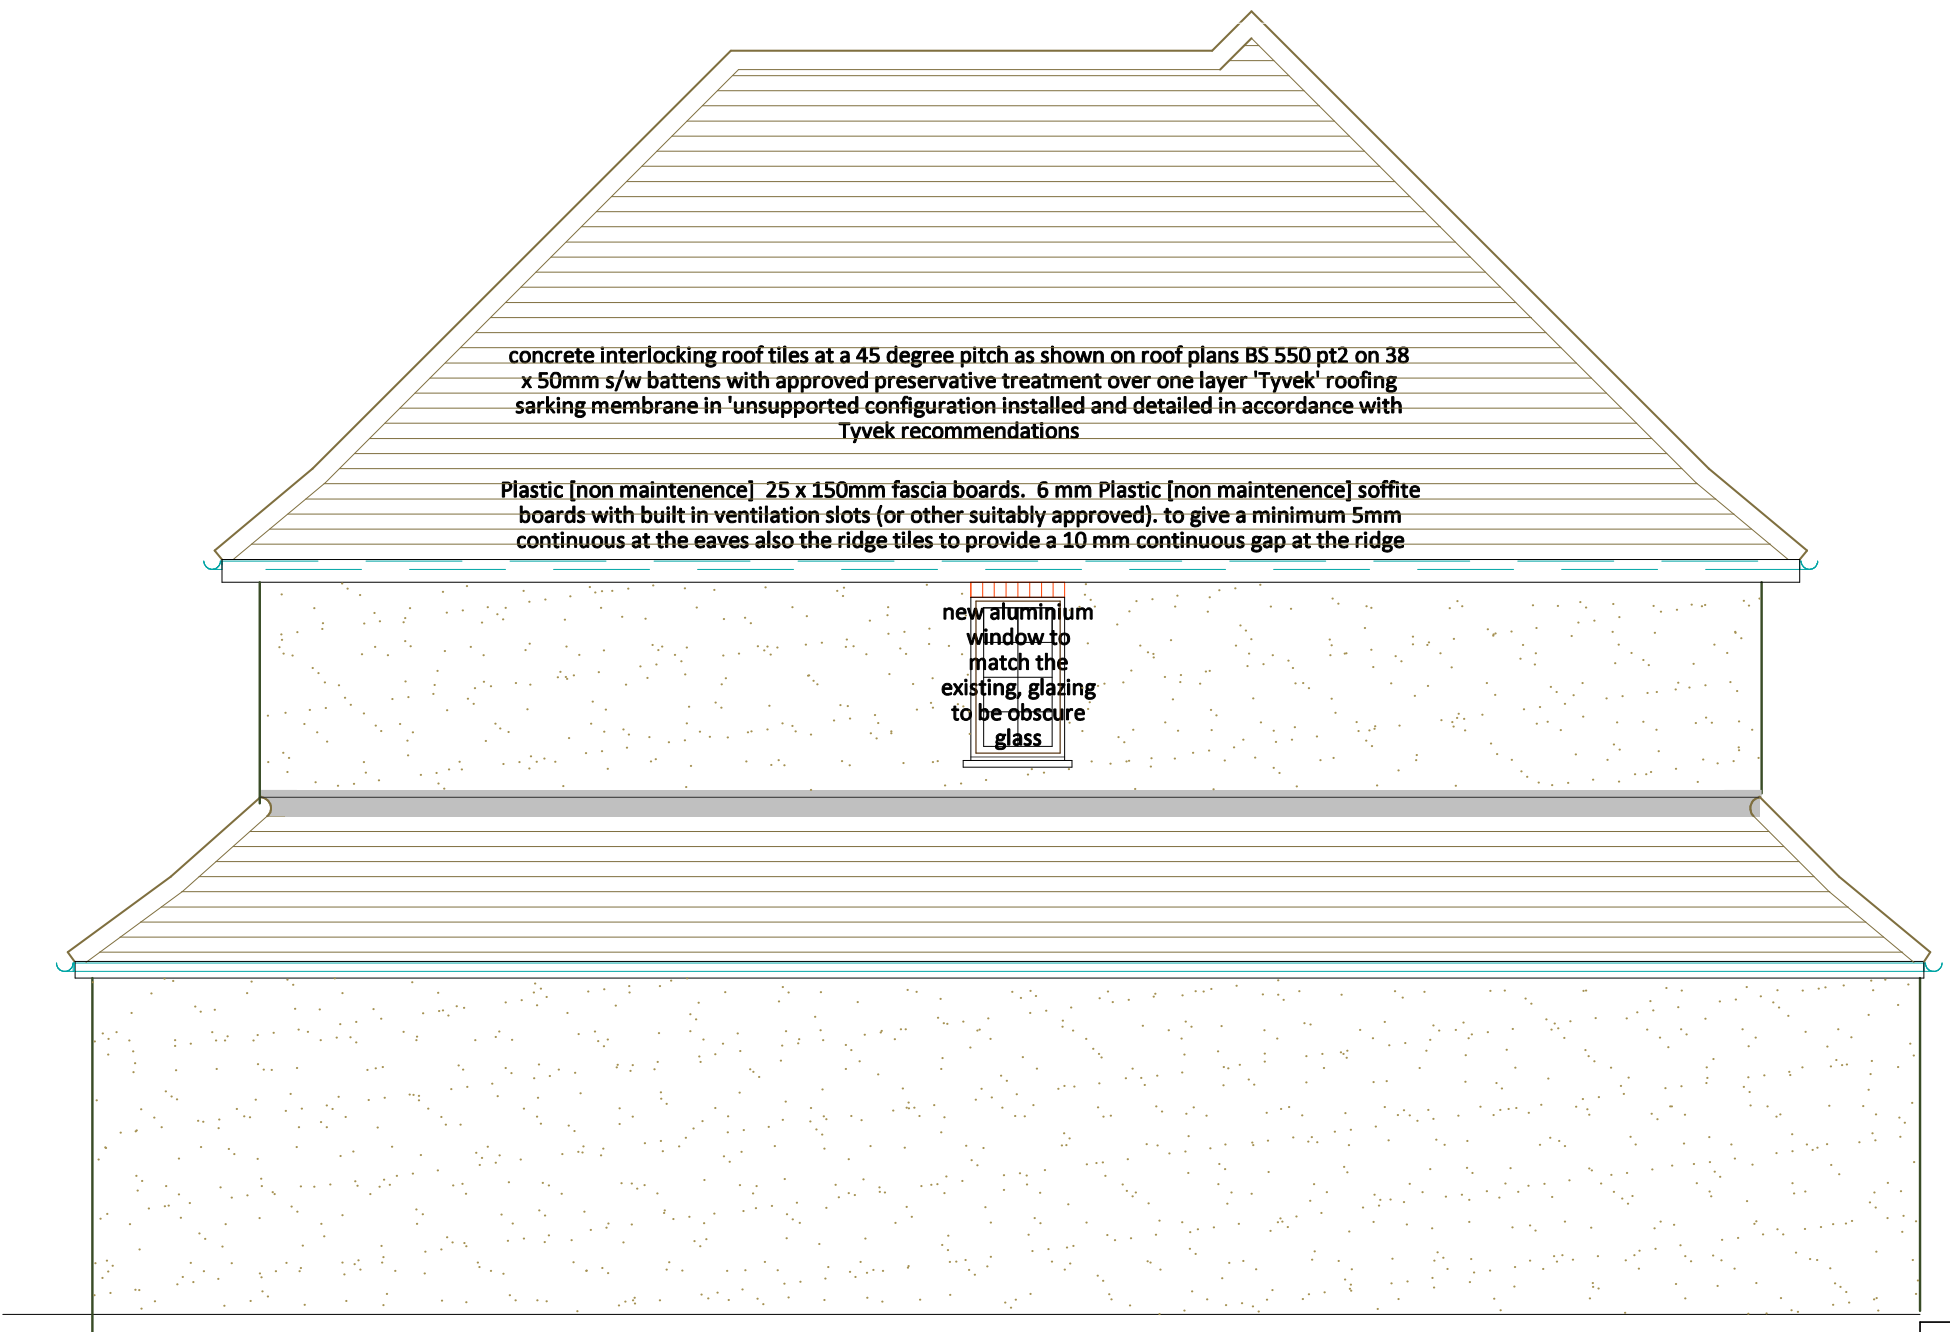

SIDE ELEVATION

ELEVATIONS: PROPOSED

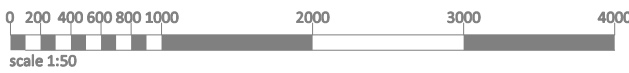

Toobee
367 Amersham Road Hazlemere Bucks. HP15 7HR
T: 01494 716733 M: 07957 476872
E: malcolm@toobee.co.uk

Drawing: **ELEVATIONS: PROPOSED**
Project: **Part two storey, part single storey side/rear ext'n**

Steve Pocock
46 Floriston Avenue
Hillingdon
UB10 9DZ

Job No: **4330**
Scale: **1:50 @ A2**

For Approval:
Building Regulations: ☒
For Construction:
As Built:
Revision: **D**
Page: **P-EL06**
Date: **05-11-2019**