


This drawing is the property of TOOBEE and may not be copied or reproduced without consent. All dimensions must be checked on site before commencing work. No dimensions to be scaled from drawing. TOOBEE asserts full Intellectual Property Rights in connection with designs, layouts and information contained within this drawing. Rights are transferred to the named client only upon receipt of full agreed payment in connection with services provided.



All contractors to ensure that all existing services are kept intact during the construction & are only turned off/relocated with the clients approval.

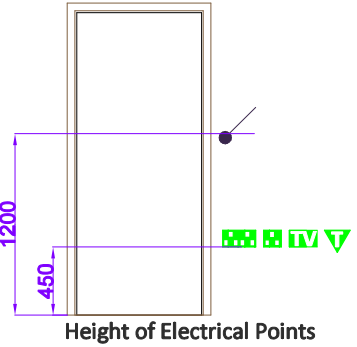

- spotlight
- spotlight-directional
- spotlight-wallwasher
- light point
- light point + pendant
- wall light
- wall light - security
- fluorescent
- LED under cupboard L
- HD SD mains linked smoke and heat detectors

- Switch point
- Switch - Dimmer
- Switch - 2 Way
- Switch - 2 Way Dimmer
- Switch - Pull
- Piezo Eye

- DSSO 13a
- SSSO 13 a
- DSSO 13a [ex]
- SSSO 13a [ex]
- Spur point
- 20a Socket
- Cooker point
- TV aerial
- Shaver point
- telephone socket

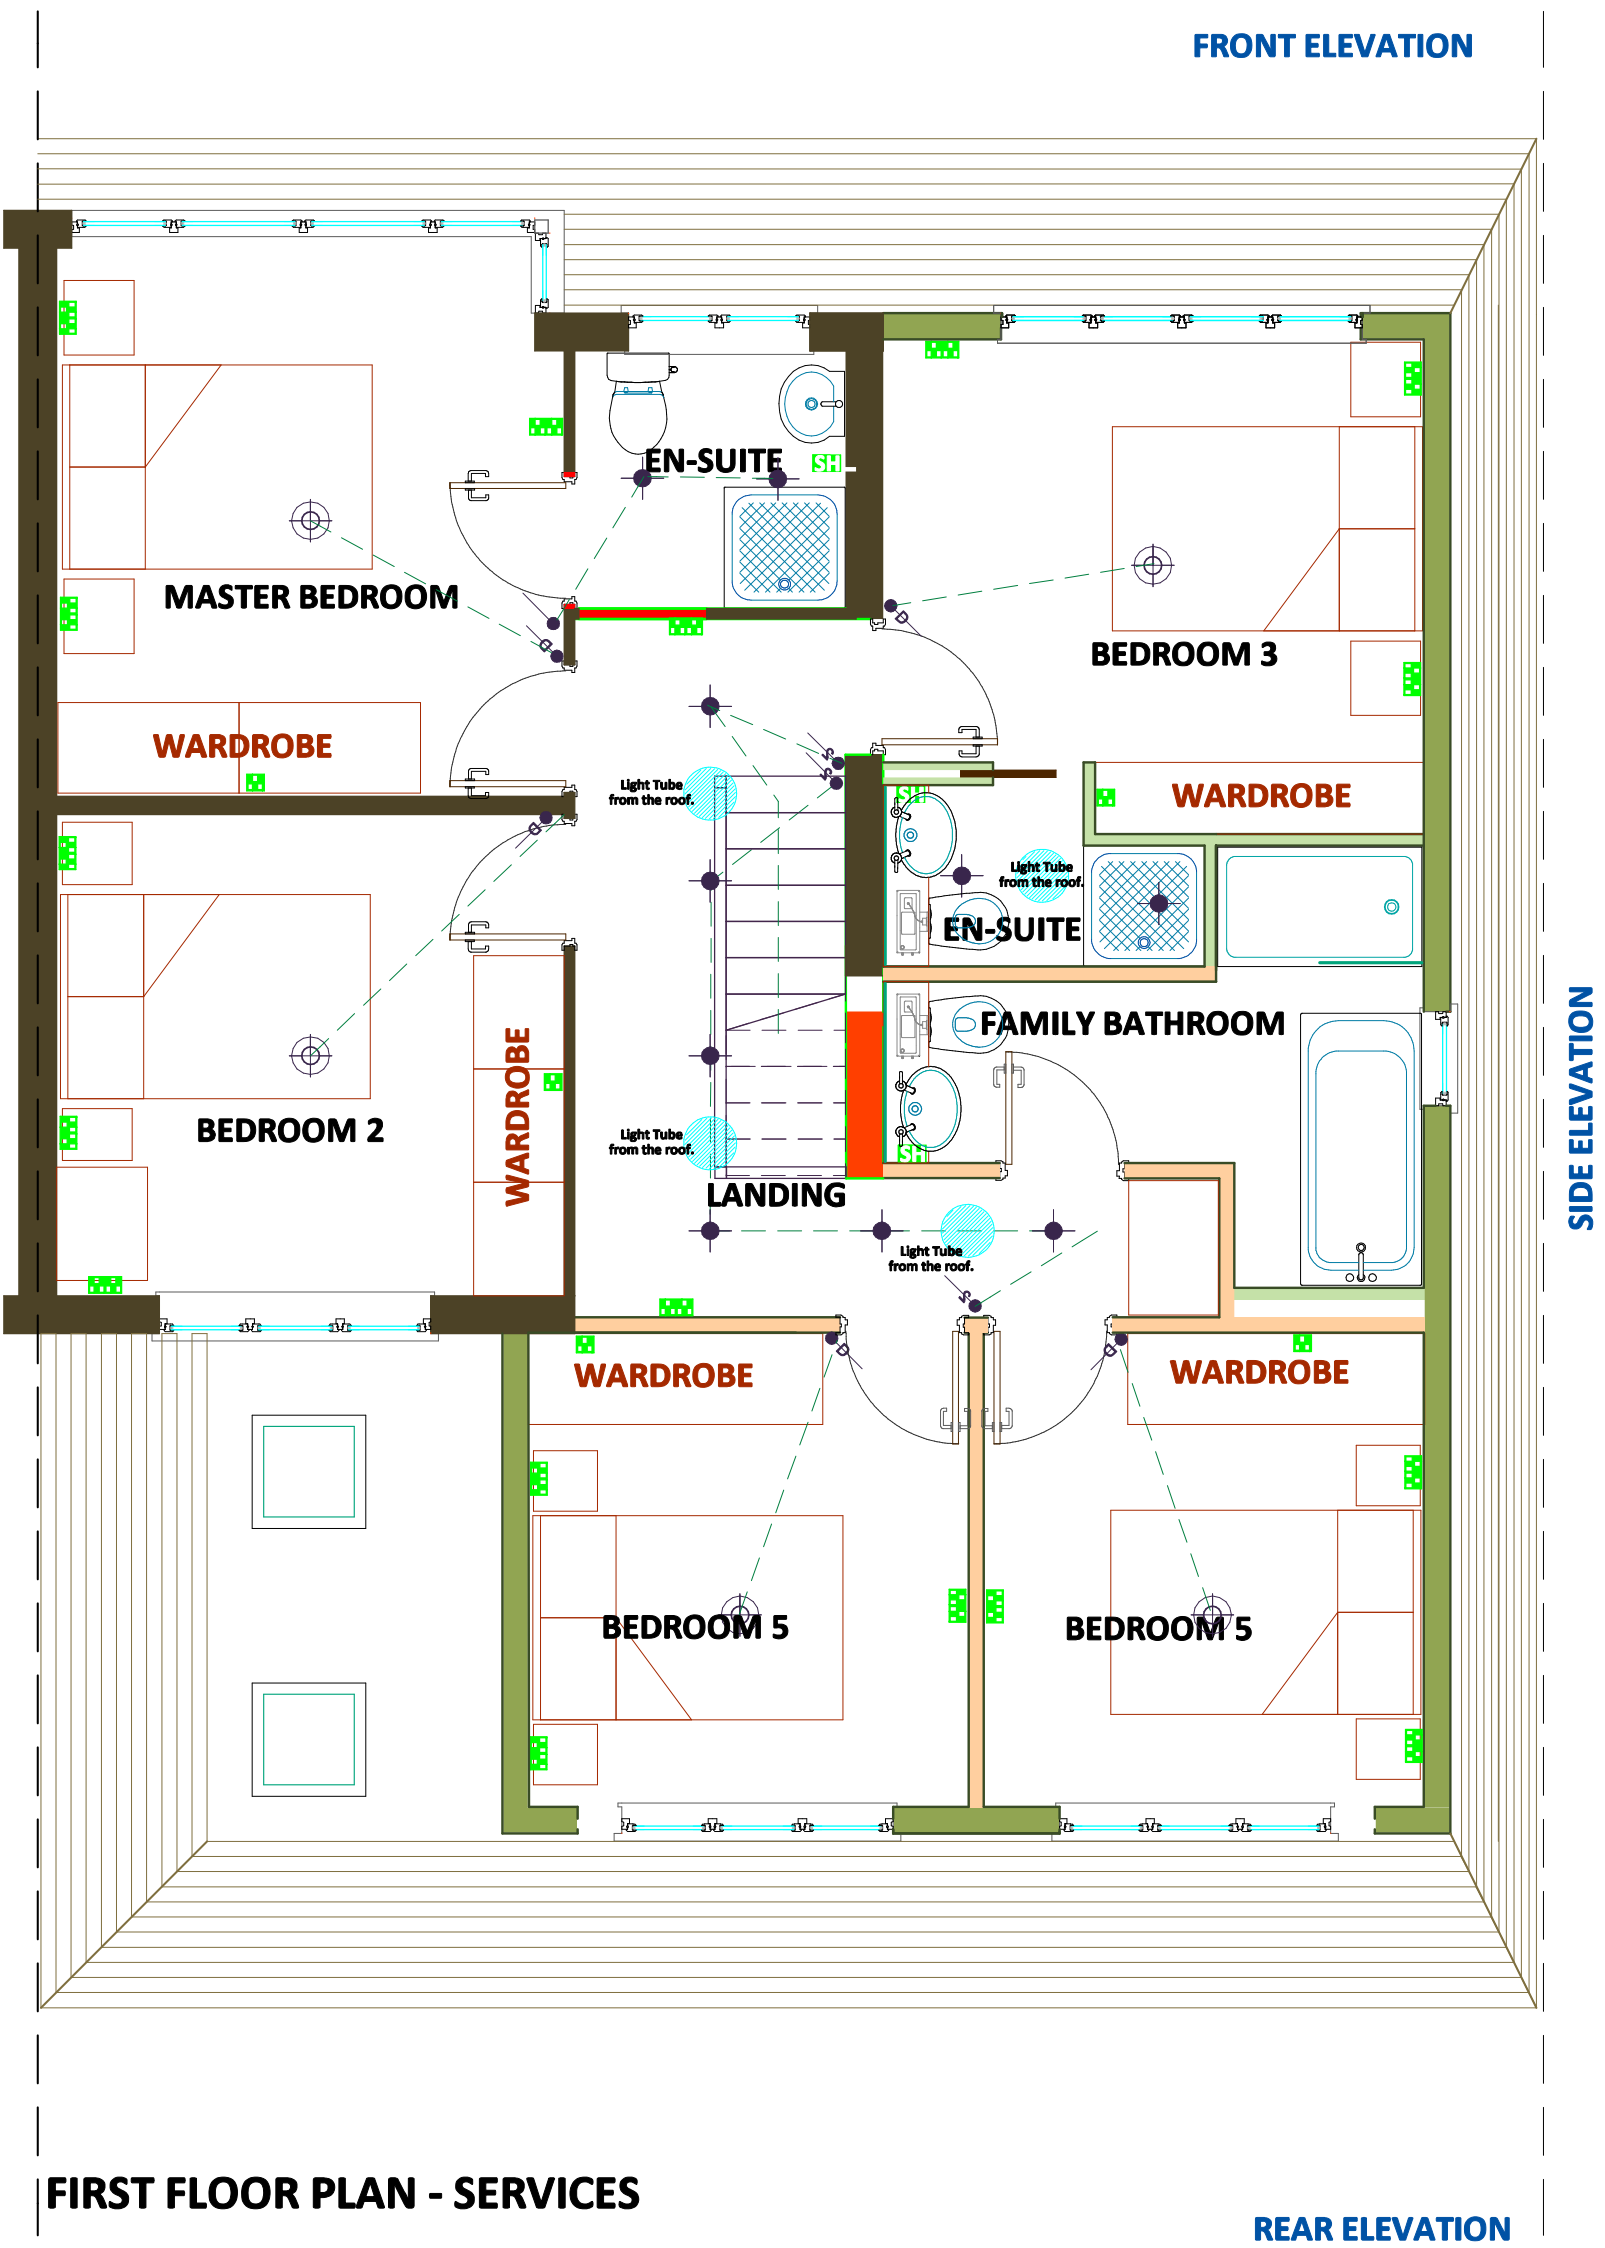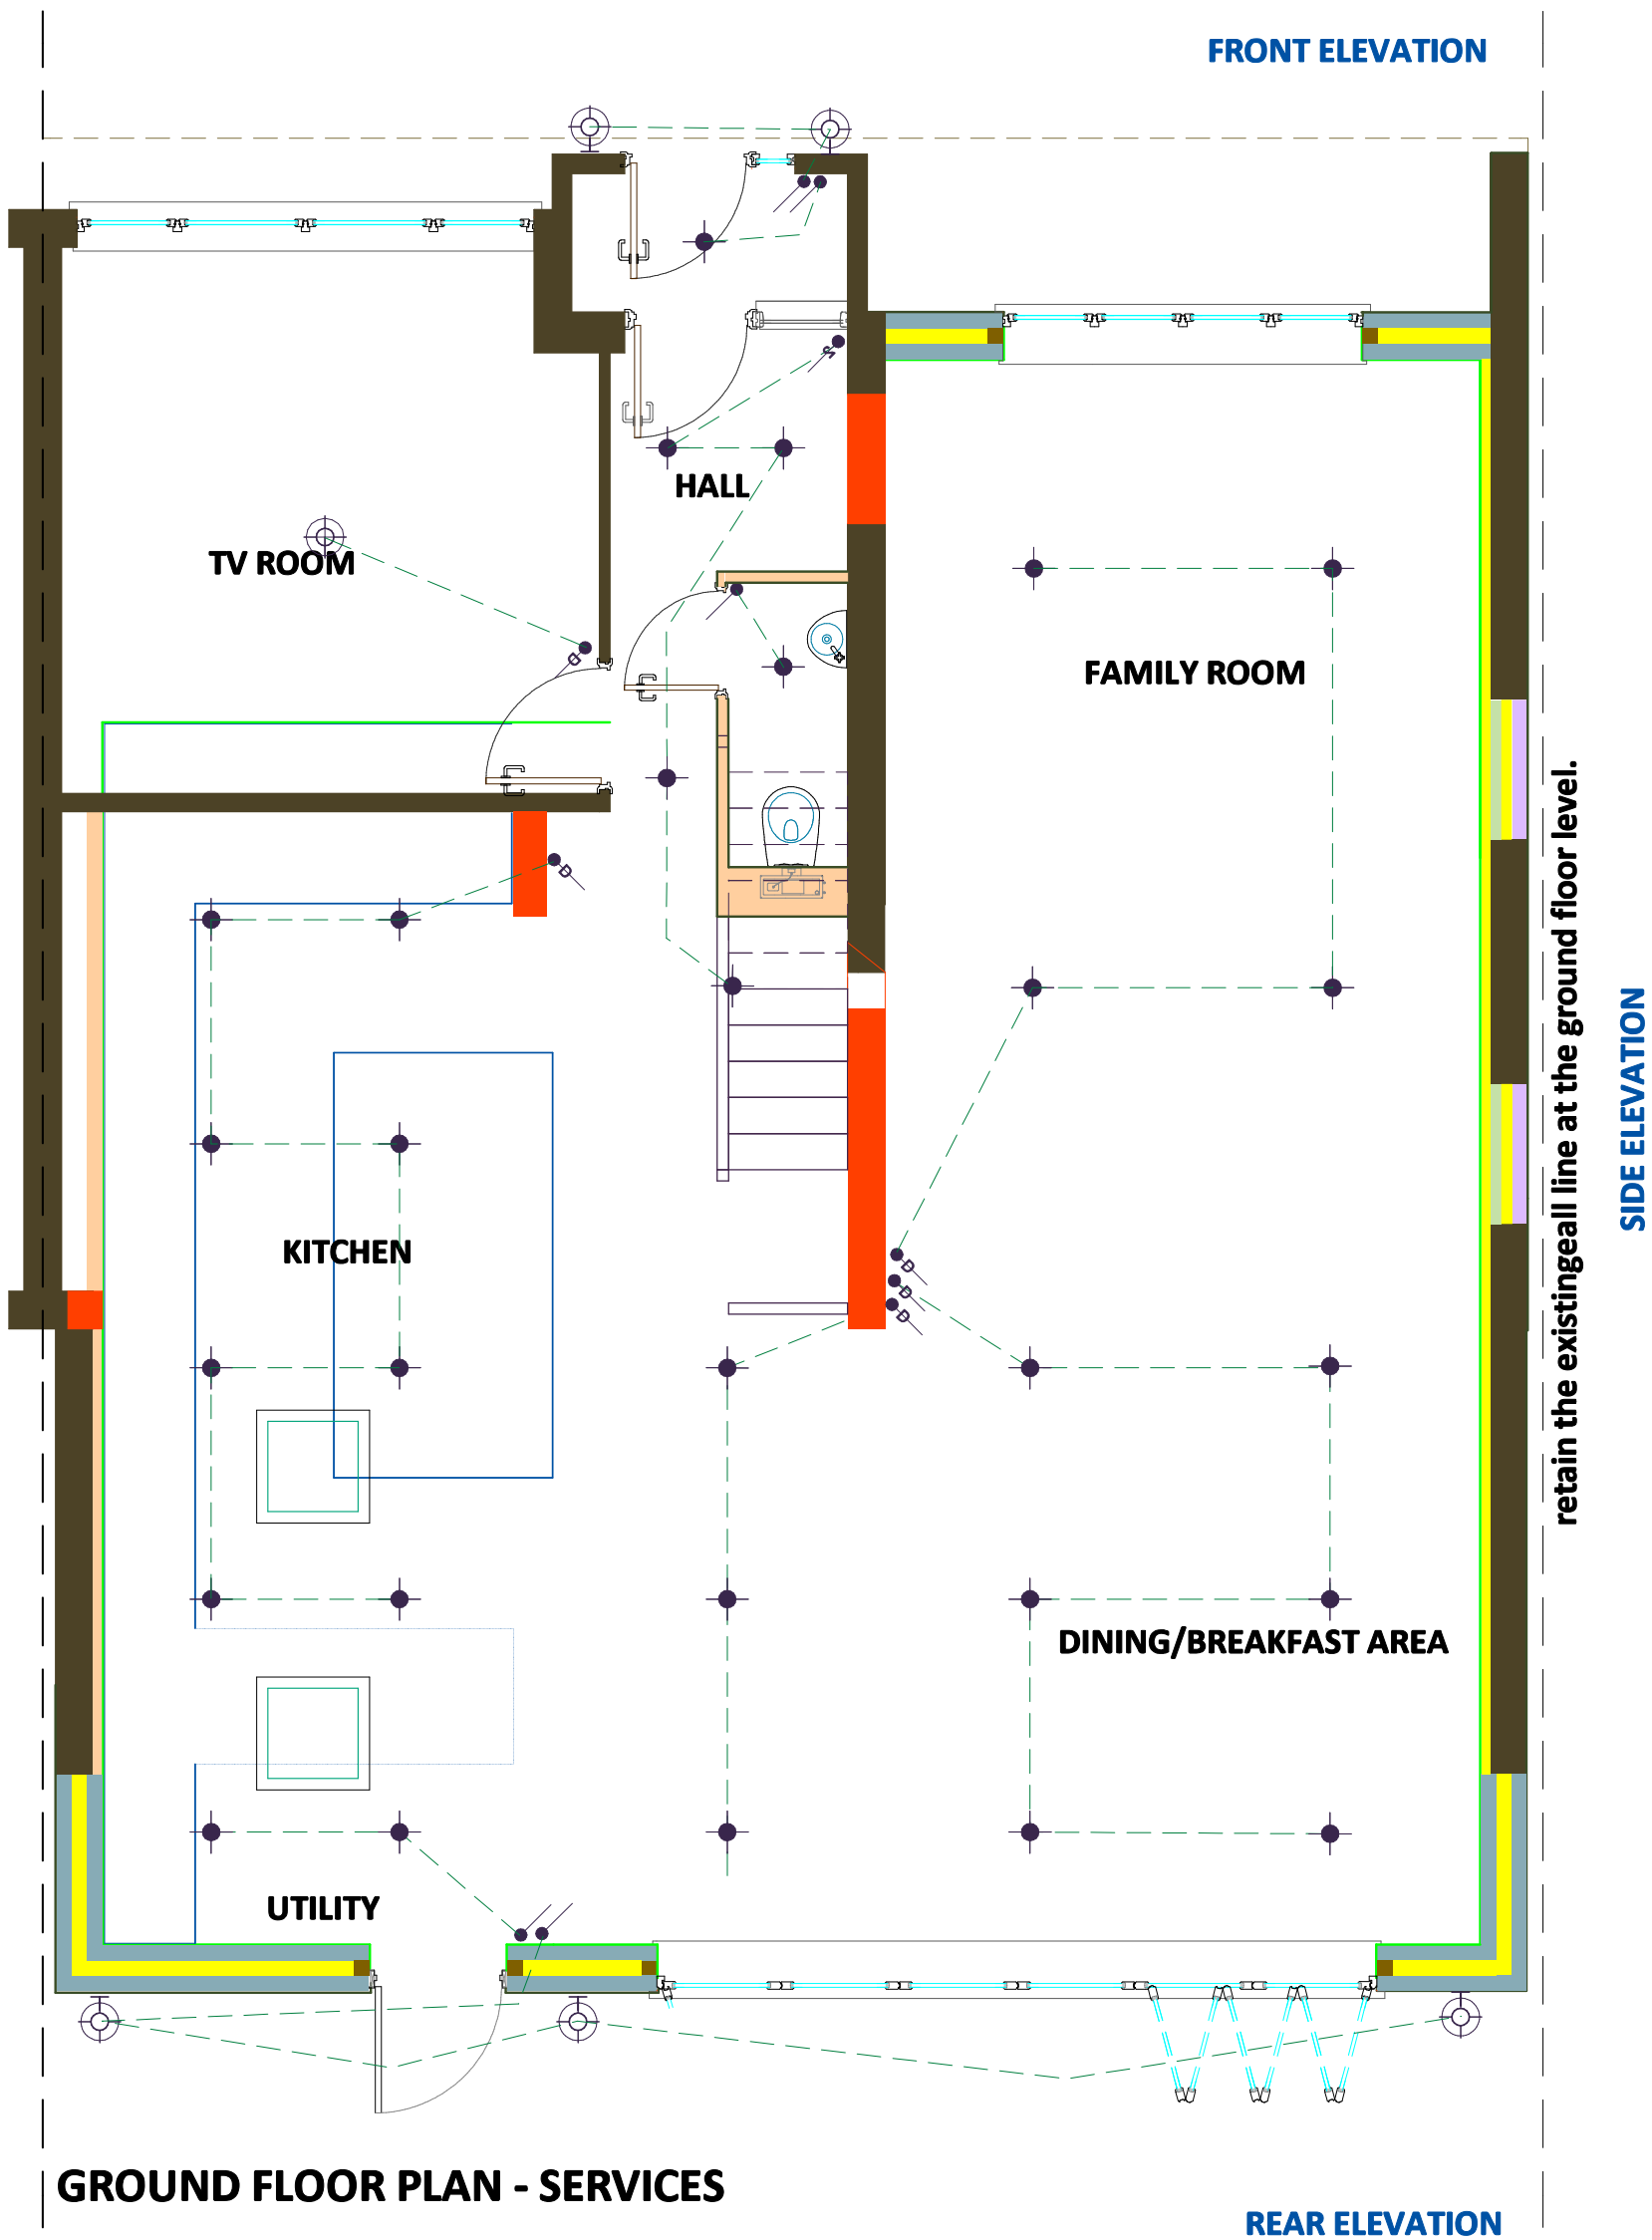


PLANS: SERVICES



Toobee
367 Amersham Road Hazlemere Bucks. HP15 7HR
T: 01494 716733 M: 07957 476872
E: malcolm@toobee.co.uk

Steve Pocock		For Approval:	
46 Floriston Avenue		Building Regulations: ☒	
Hillingdon		For Constructions:	
UB10 9DZ		As Built:	
Job No:	4330	Revision:	D
Scale:	1:50 @ A2	Page:	P-PS05
		Date:	05-11-2019

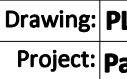

Drawing: **PLANS: SERVICES**
Project: **Part two storey, part single storey side/rear ext'n**